
All dimensions are to be checked on site, any discrepancies are to be reported to the Architect before work commences. Do not scale from this drawing for construction purposes.


This drawing is to be read in conjunction with all relevant consultants and specialists drawings / documents, any discrepancies are to be reported to the Architect before the affected work commences.

All structural components shown are indicative only. Details / calculations of structural members are to be provided by the Structural Engineer.

This drawing is copyright.

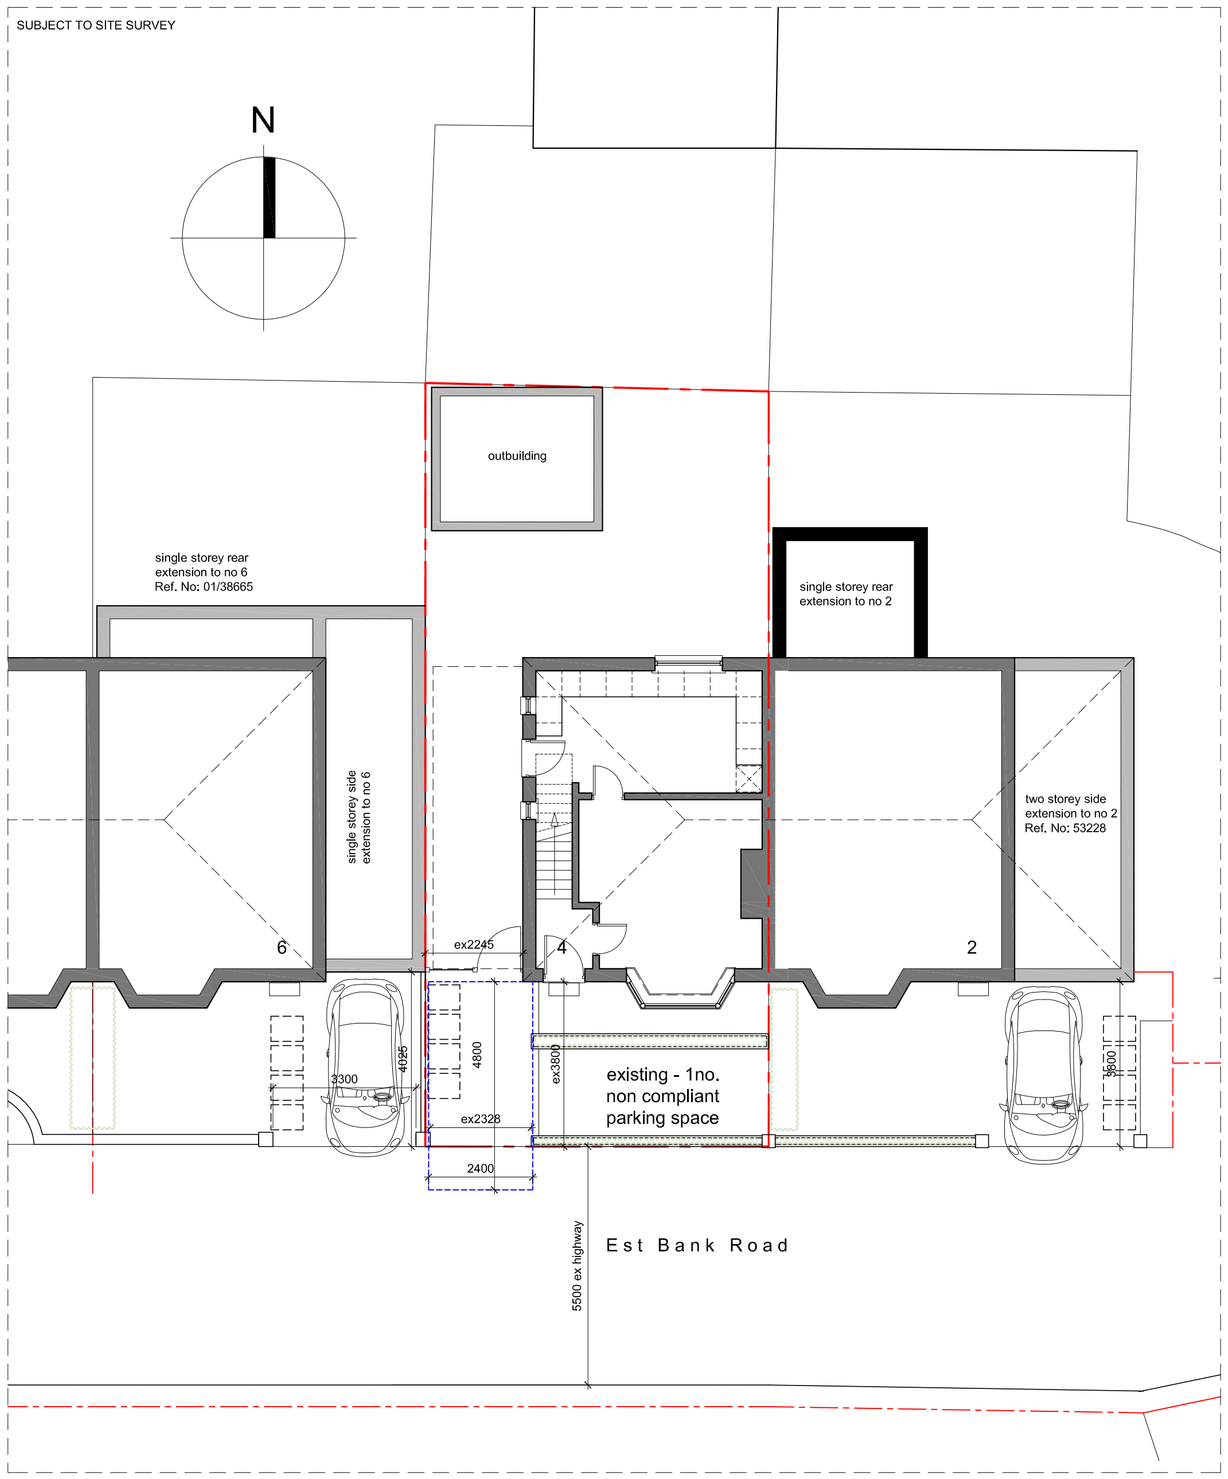


Existing Site Plan - 1:100

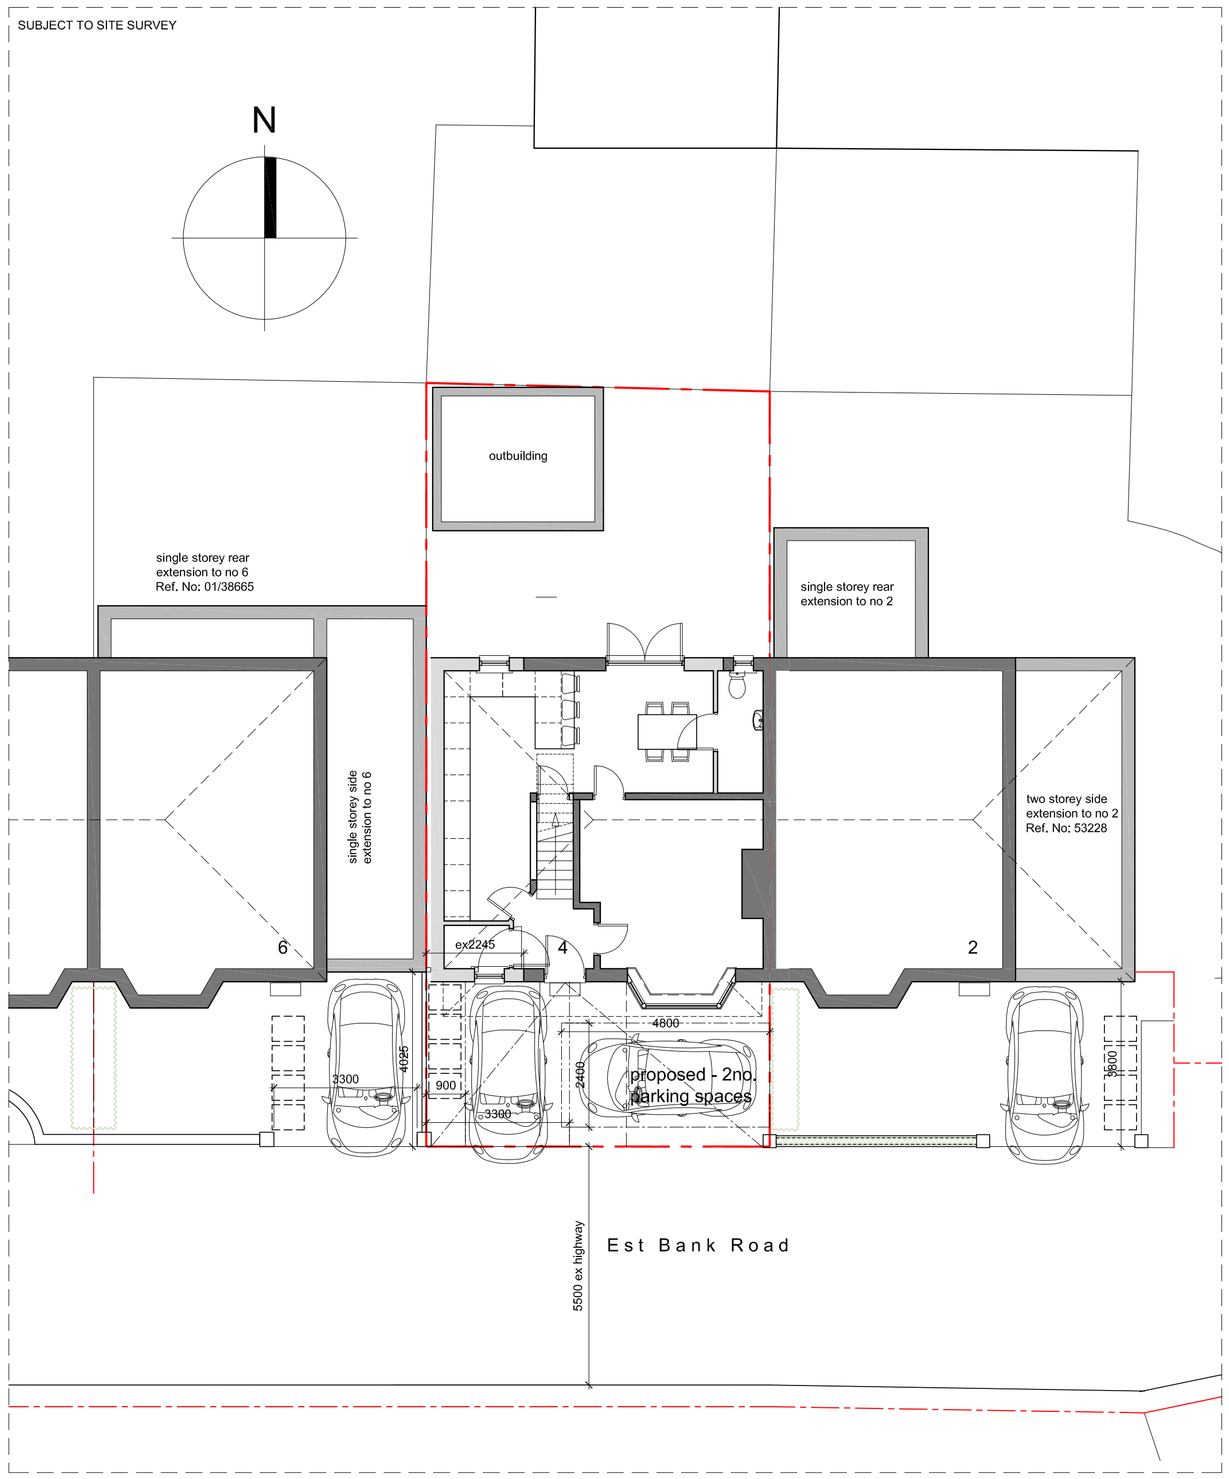


Proposed Site Plan - 1:100

0 5 10 15 20(metres)

Drawn Scale - 1:200

Grays Architecture Limited

Park 287, Office 1, Chaddock Lane
Boothstown, Worsley,
Manchester, M28 1DU

Tel : 0161 848 7263
e-mail: mail@graysarchitecture.co.uk

Client:
Miss L Fildes-Coulborn

Project:
4 Est Bank Road, Ramsbottom, Bury, BL0 9RA

Drawing Title:
Existing and Proposed Site Plans

Scale:
1:100 @ A1

Date:
September 2023

Drawing No:
2239/111

Revision:
-