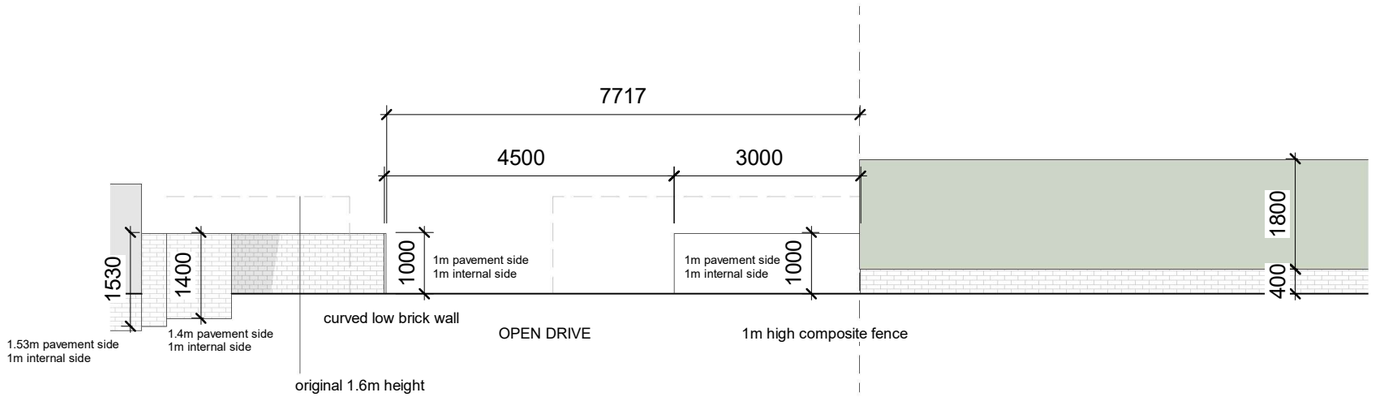

north elevation (front boundary)

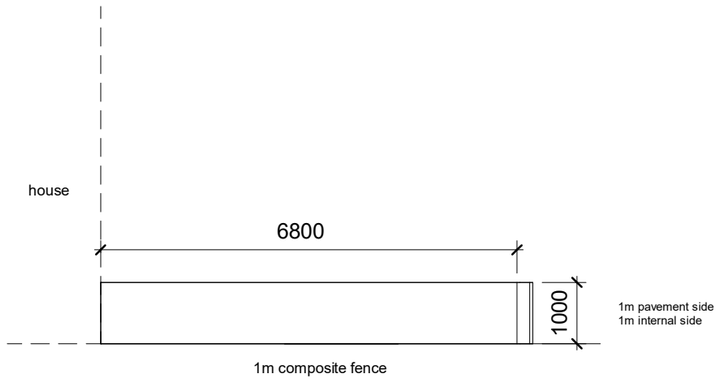

east elevation (boundary with 34 Agecroft Road)

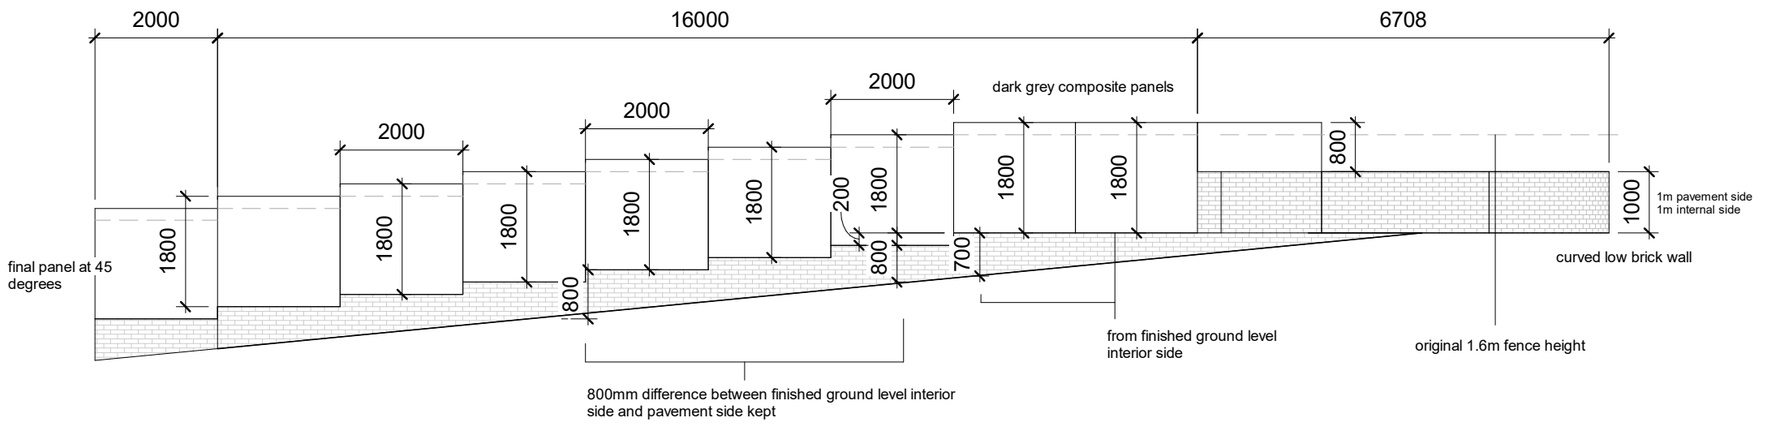

east elevation (side boundary)

0 5 10 m

DISCLAIMER:
This drawing is the copyright of ZH Architectural Services.
It must not be reproduced or used in any way without written permission from ZH Architectural Services.
Do not scale from this drawing.
Builder to verify all dimensions, heights and levels prior to commencement of work.
No encroachment on to neighbours property without written permission.

revision	description	date

ZH ARCHITECTURAL SERVICES

scale 1:100 @ A3

status Planning

revision

project 36 Agecroft Road East, Prestwich, M25 9RT

title Proposed fence elevations

drawing number AR-103