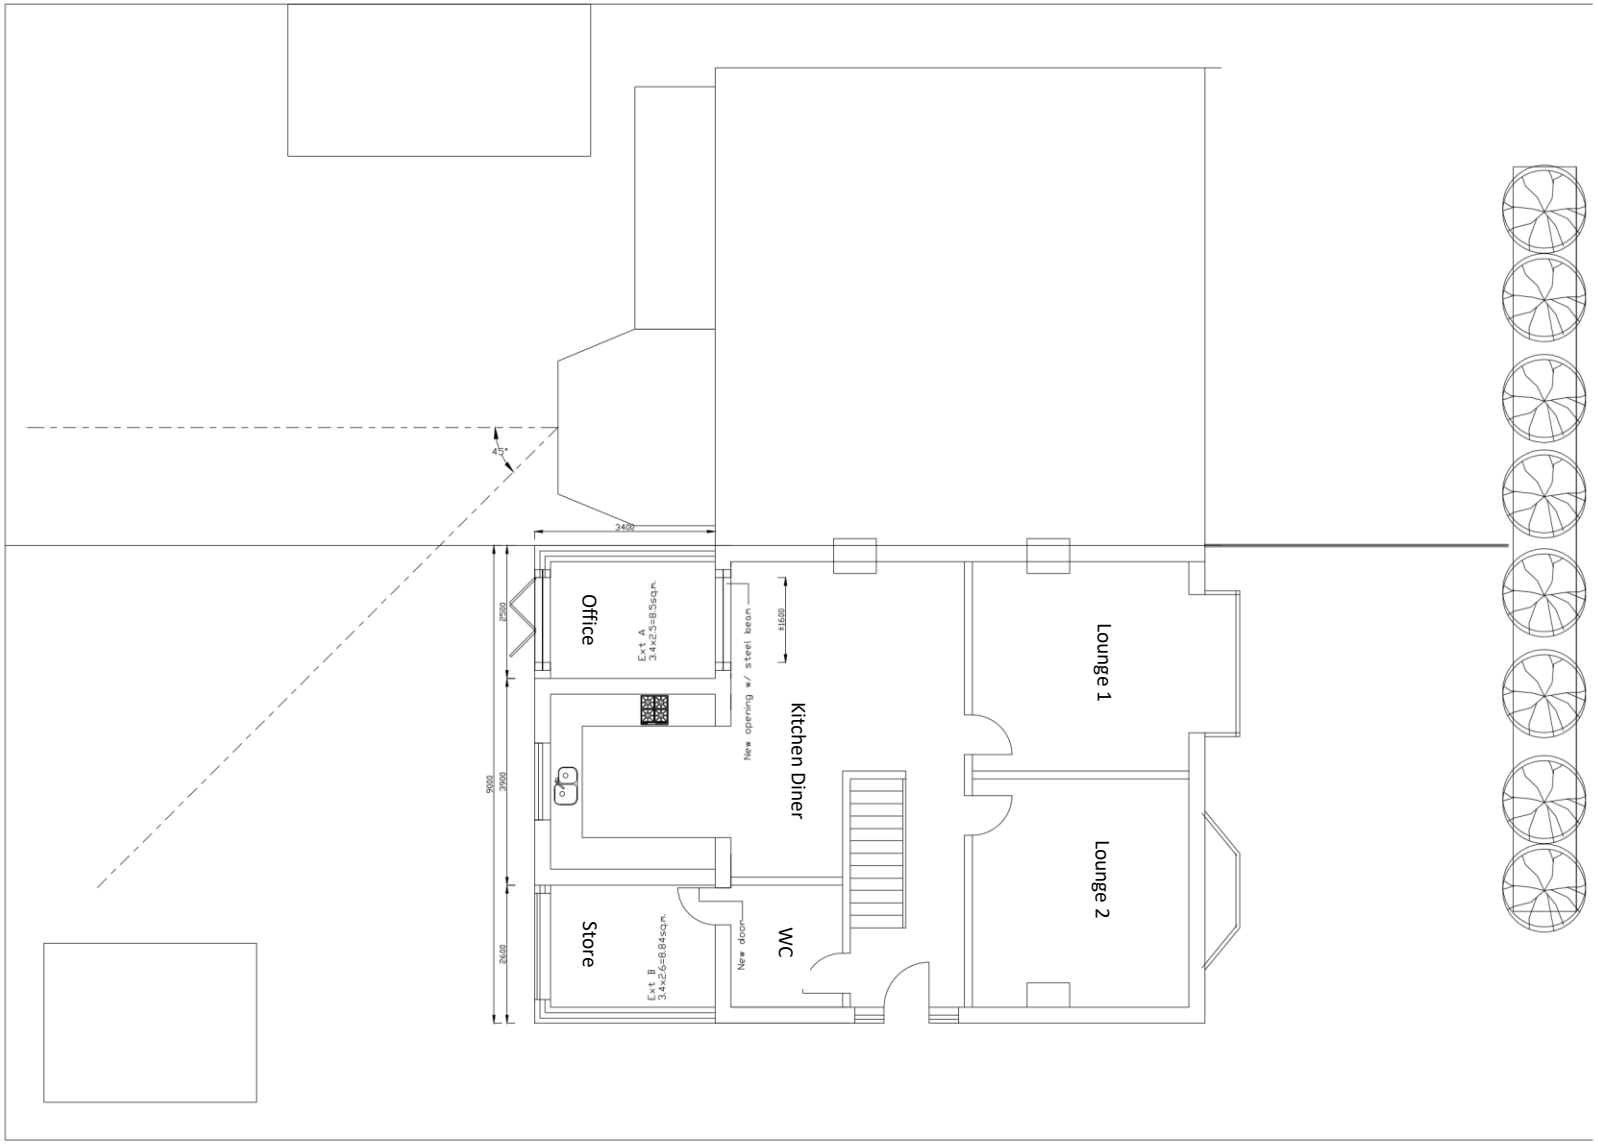


- PLAN

LAYOUT FLOOR PLAN G/F
PROPOSED 1:100

Metres 1 2 3 4 5

REMARK :		Client :	

GARYWONG WORKSHOP LIMITED
interior design ~ landscaping design ~ project coordination ~ fit out ~ contracting
e-mail : garywongworkshop@gmail.com Unit 117, 53 Derby St. M8 8HW

PROJECT : 159 Radcliffe New Road whitefield M45 7RG					
DRAWING TITLE : LAYOUT FLOOR PLAN					
DRAWN BY : GW	APPROVAL BY :	DATE : 01 APR 2022	SCALE : AS SHOWN	DWG : PL-02	

REV	DATE	DESCRIPTION
04		
03		
02		
01		