

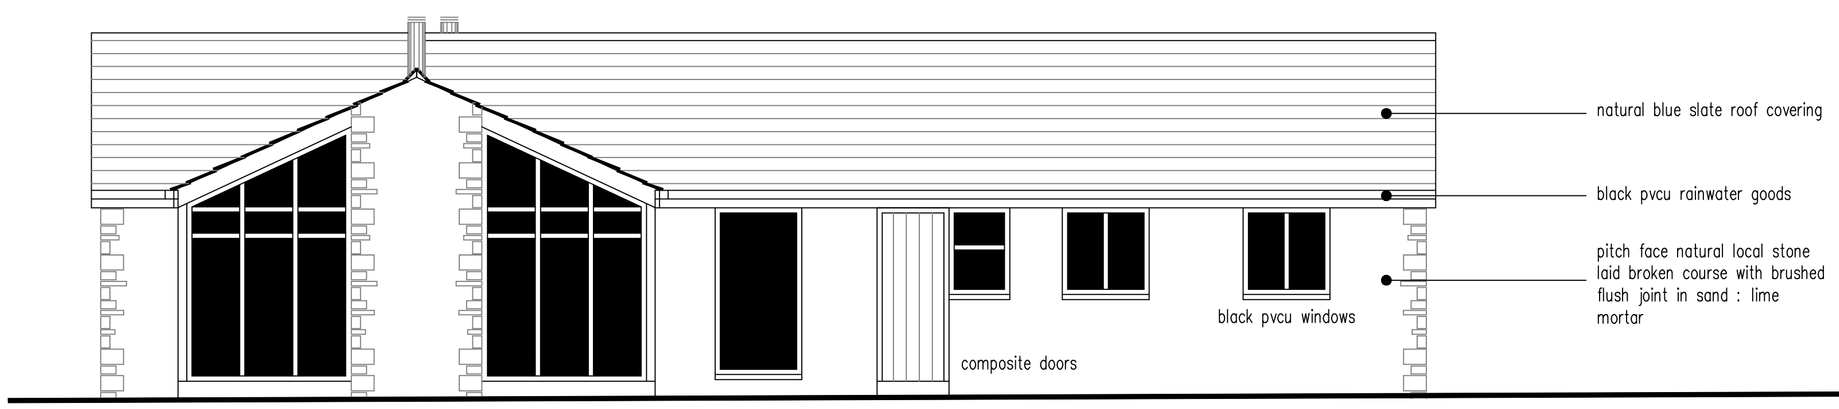



rear elevation (facing south)

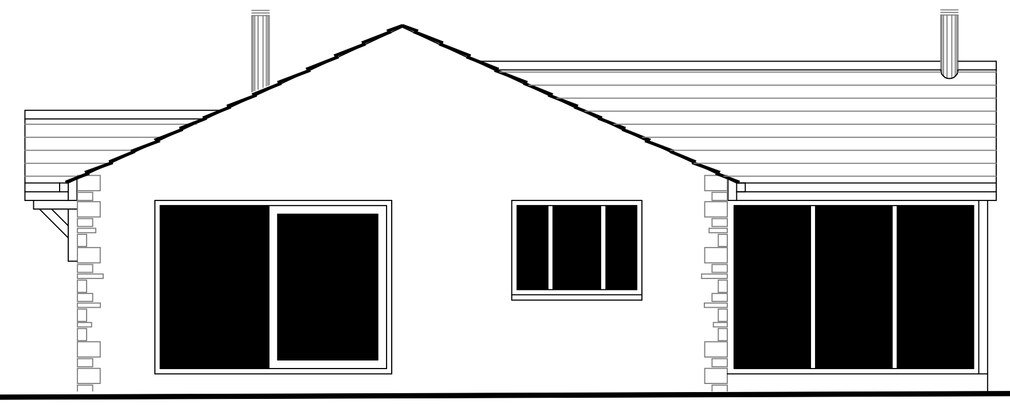


side elevation (facing west)

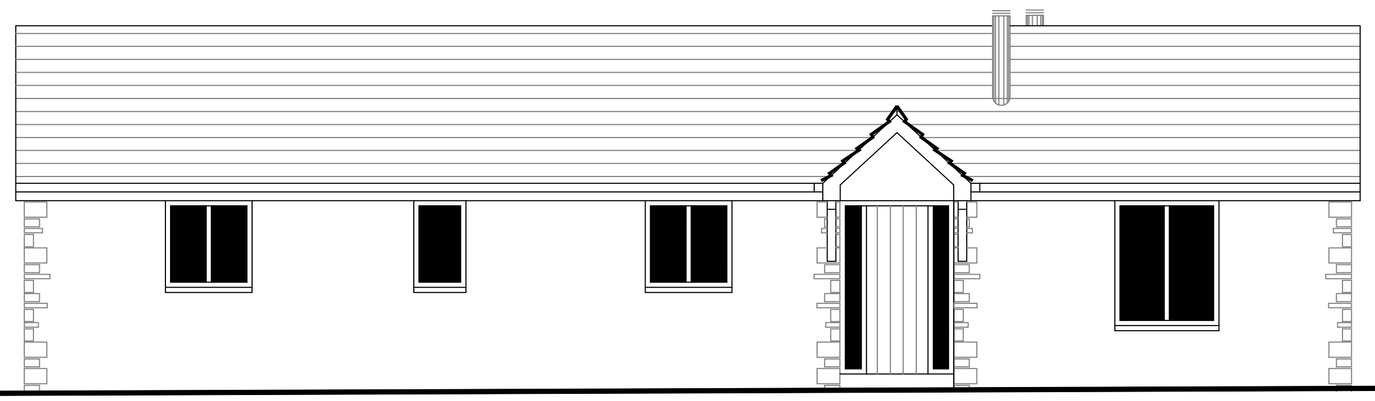


front elevation (facing north)

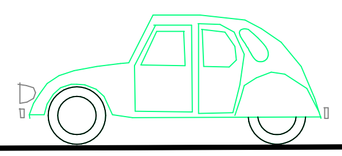

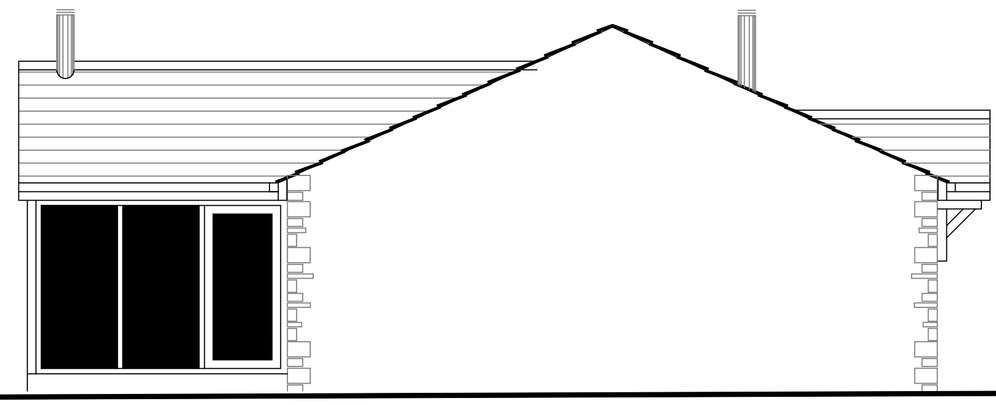

side elevation (facing east)

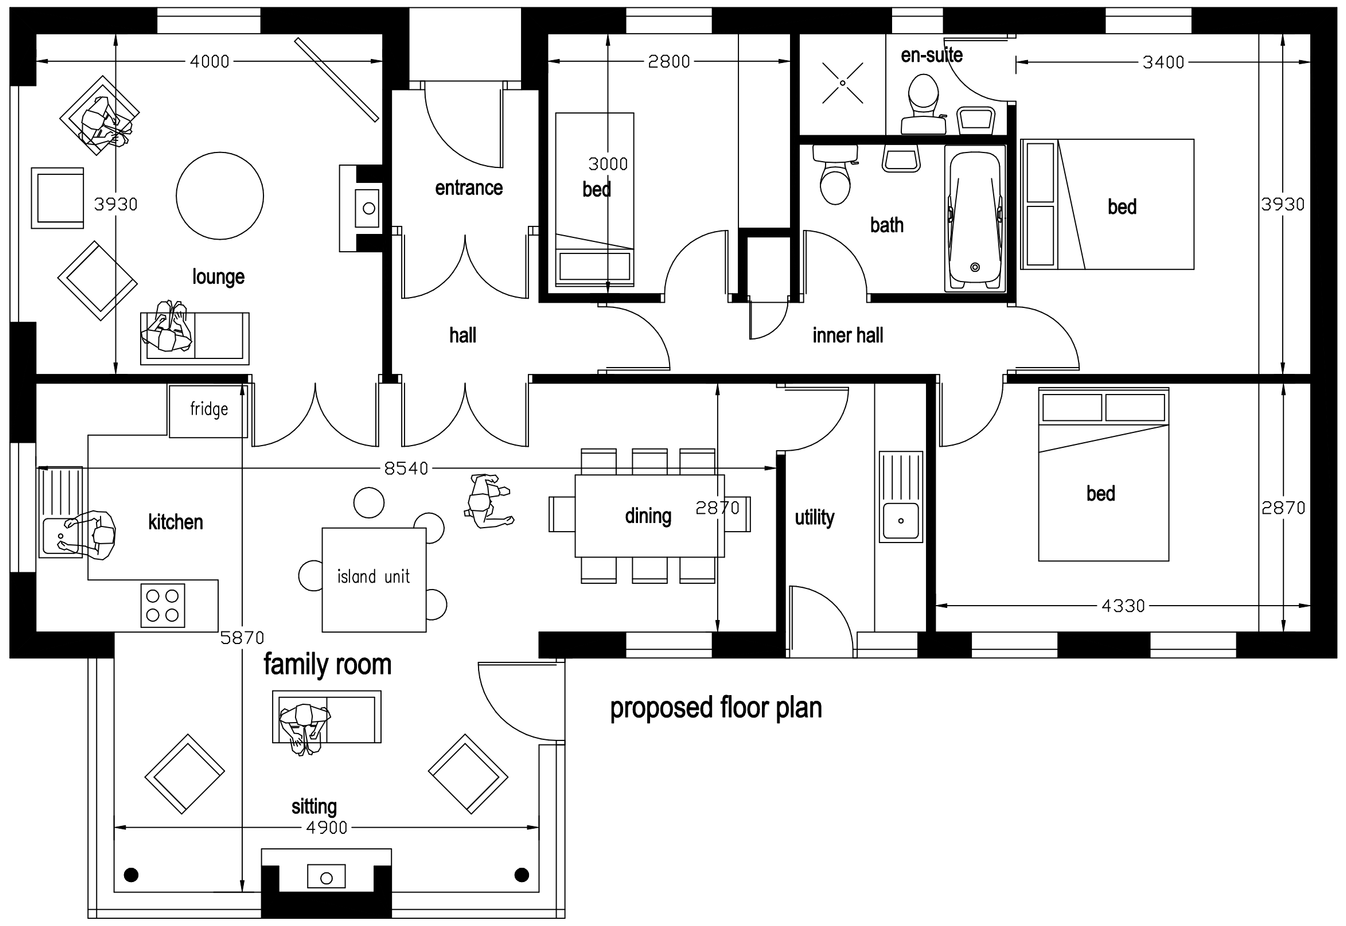

proposed floor plan

building details

proposed 3 bed detached bungalow
on land opposite

41 Arthur Lane
Ainsworth
Bolton

scale 1:50 @ A1

0m 5m

linear scale 1:50 @ A1

drawing number GS-11-05-24-C

Rae Connell Associates Building Design and Planning Consultants
214 Burnley Road Bacup Lancashire 01706 873000