





WESTERN ELEVATION

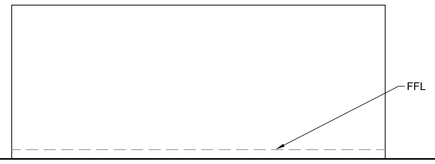


EASTERN ELEVATION

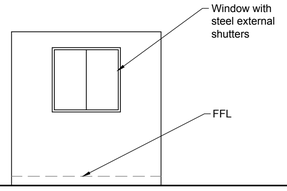


NORTHERN ELEVATION

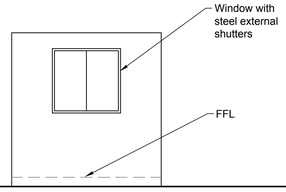



SOUTHERN ELEVATION

# ELEVATIONS OF PROPOSED COLLEAGUES WELFARE FACILITY
Scale 1:100

COLOUR SCHEDULE:

| | |
|---|---|
| Walls | - BS14 C39 Hollybush Green |
| Doors | - RAL 1033 Yellow |
| Door Frames | - BS14 C39 Hollybush Green |
| Window Frames | - Silver (Aluminium) |
| Shutter | - BS14 C39 Hollybush Green |

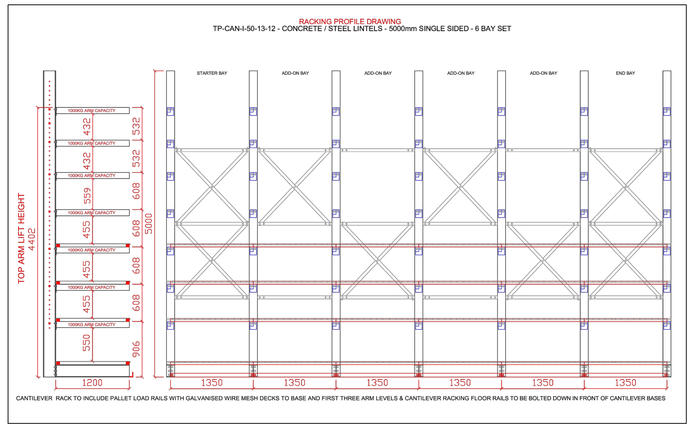


## DESIGNER RISK INFORMATION


IN ADDITION TO THE HAZARDS/RISKS NORMALLY ASSOCIATED WITH THE TYPES OF WORK DETAILED ON THIS DRAWING, NOTE THE FOLLOWING:-


CONSTRUCTION:

MAINTENANCE/CLEANING:

DECOMMISSIONING/DEMOLITION:

IT IS ASSUMED THAT ALL WORKS WILL BE CARRIED OUT BY A COMPETENT CONTRACTOR WORKING, WHERE APPROPRIATE, TO AN APPROVED METHOD STATEMENT.

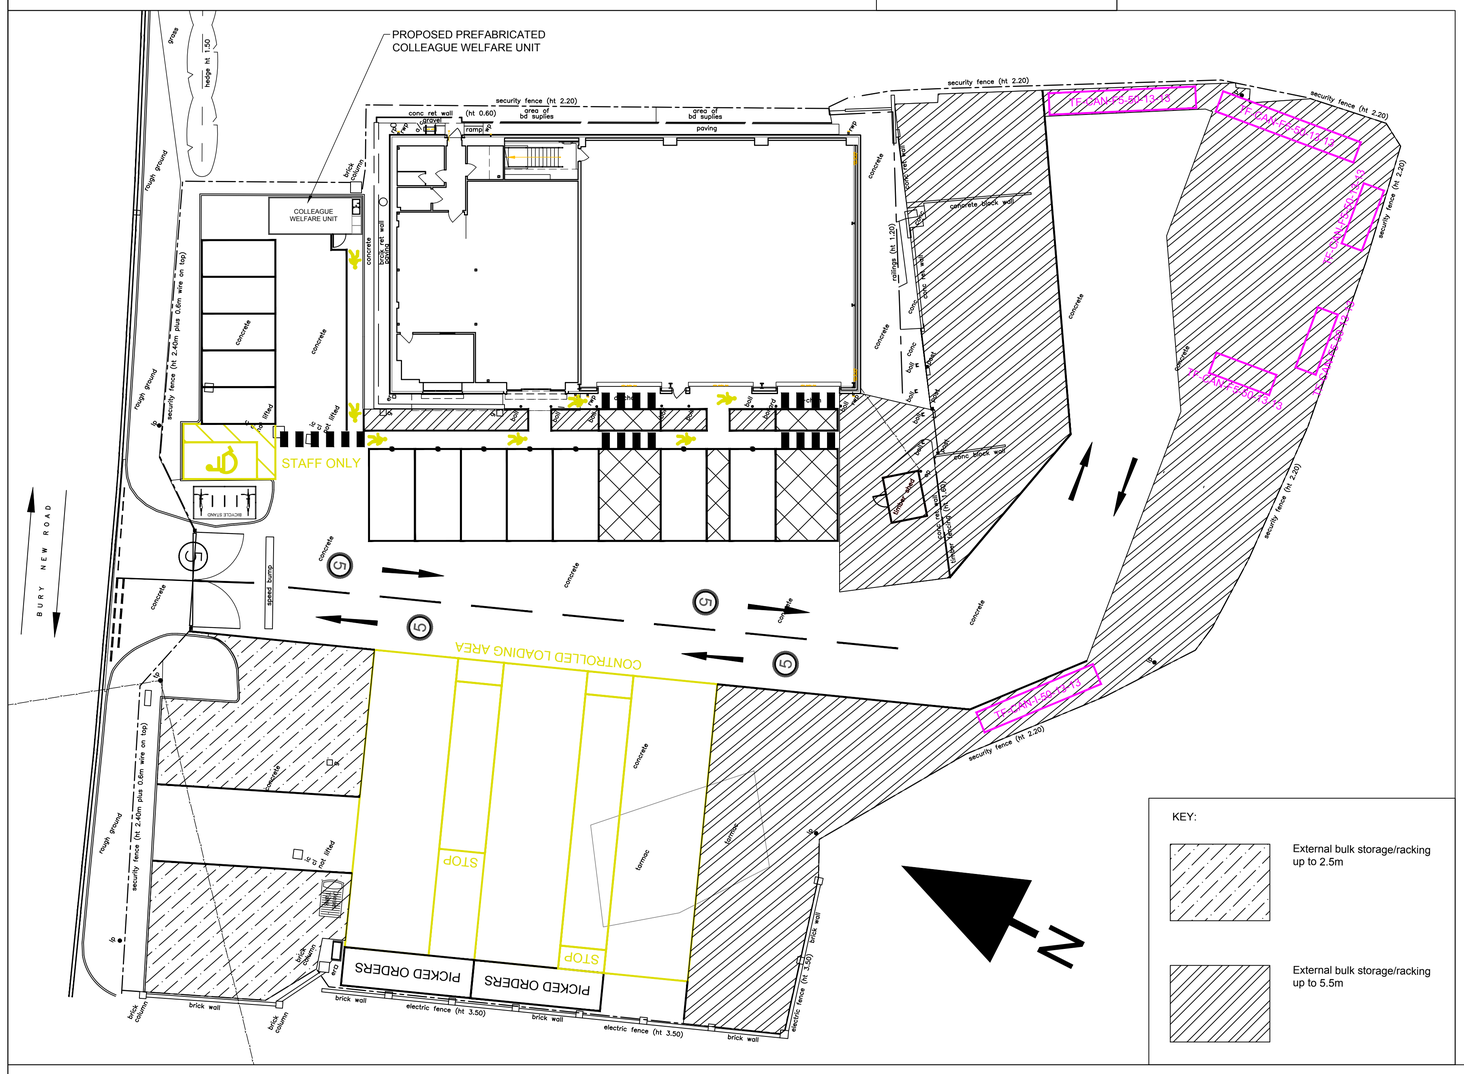

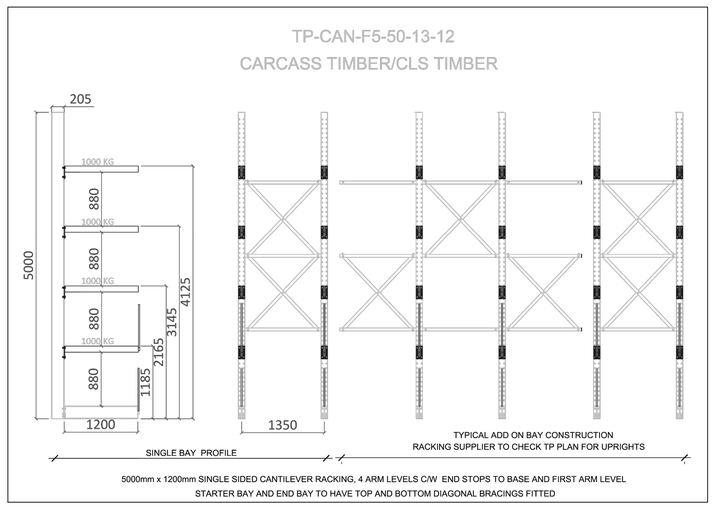



| Rev | Date | Amendment | | |
|---|---|---|---|---|
| P04 | 15.02.23 | Height of Storage along Bury and Bolton Road reduced. Height of existing fence corrected. | nt | TM |
| P03 | 25.01.23 | Location and Elevations of 5m high racking added. | nt | TM |
| P02 | 01.12.22 | ISSUED FOR PLANNING. | nt | TM |
| P01 | 30.11.22 | FIRST ISSUE. | nt | TM |


mjm Consulting Engineers Ltd
Southgate House, 38 Southgate, Wakefield WF1 1TL
T: 01924 811 000 mjmc.co.uk


Project:
TRAVIS PERKINS
RADCLIFFE

Client:

Drawing Title:
SITE PLAN
AS PROPOSED

| | | |
|---|---|---|
| nt | TM | TM |
| MJMC Ref: 8567 | Scale: 1:200 | Sheet Size: A1 |
| Revision Status: P04 | Suitability Status: S4 | Date: OCT 2022 |

Suitability Description: FOR APPROVAL

Drawing Reference:
Project - Originator - Zone - Level - File Type - Discipline - Number
8567-MJM-XX-XX-DR-D-6611

© THIS DRAWING MAY NOT BE COPIED WITHOUT PRIOR WRITTEN PERMISSION