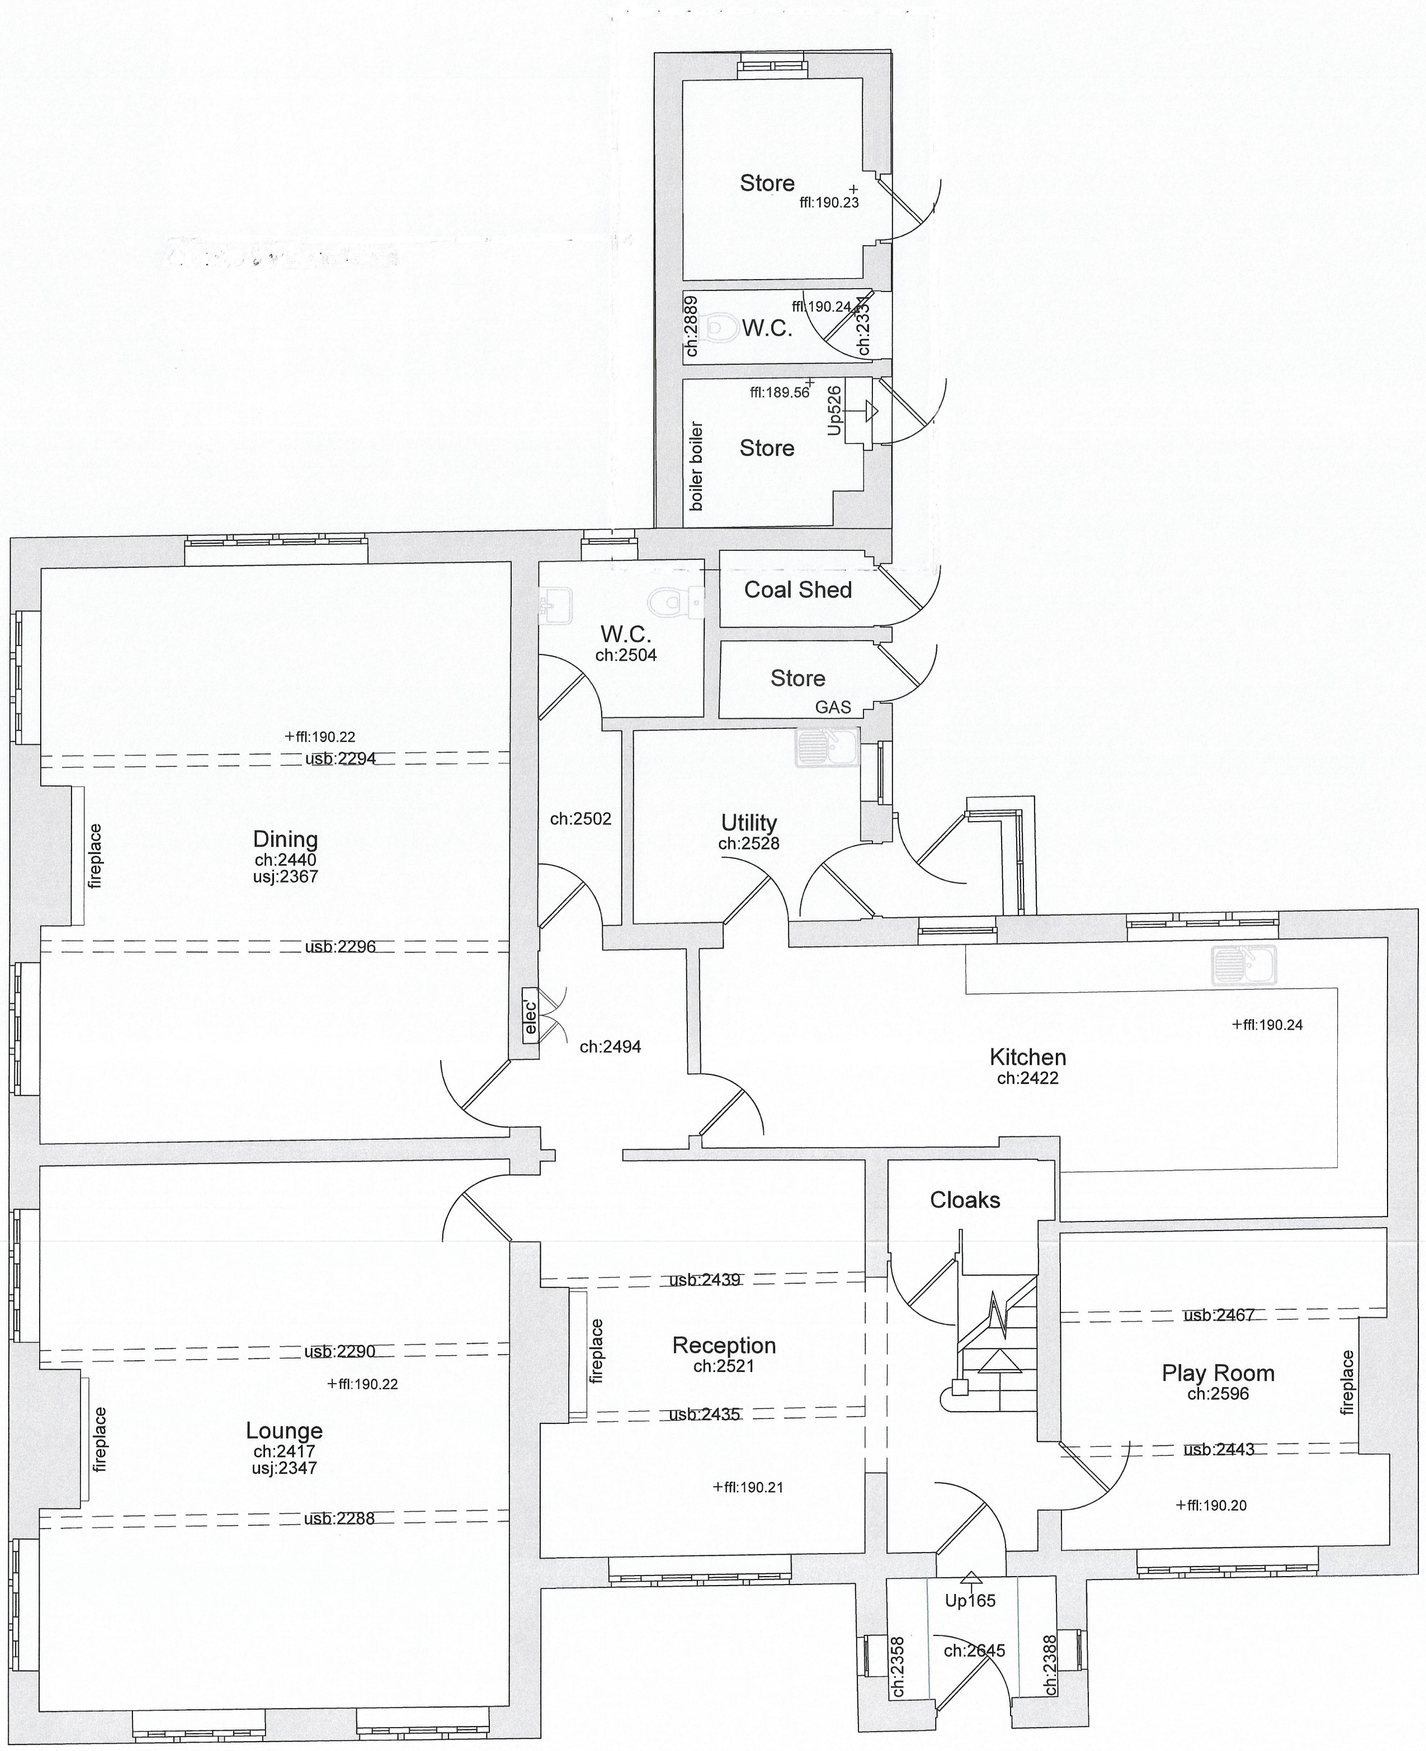


Ground Floor Plan @ 1:50

NOTES

- This drawing is copyright. No unauthorised copying of drawing without the express permission of the architect.
- Do not scale from prints. Use figure dimensions only.
- Contractors to check all dimensions on site prior to commencement of works.
- All works to be carried out in accordance with current statutory Health and Safety Regulations.
- This drawing is to be read in conjunction with all relevant consultants' and / or specialists' drawings / documents and any discrepancies or variations are to be notified to the architect before affected work commences.

REV.	AMENDMENTS	DATE

Project	Greystones, Holcombe Brook
Drawing	Existing Ground Floor Plan
Client	Mr
Dwn. By	RH
Scale	1:50
Drg. No.	17.477.10
Drg. Size	A1
Date	JUNE 2021

JOHN **HOLT ARCHITECTS** LTD.

3 MANCHESTER ROAD BURY LANCASHIRE BL9 0DR
TELEPHONE 0161 764 8314 FACSIMILE 0161 764 6995
E-MAIL mail@holtarchitects.co.uk

DO NOT SCALE DRAWING