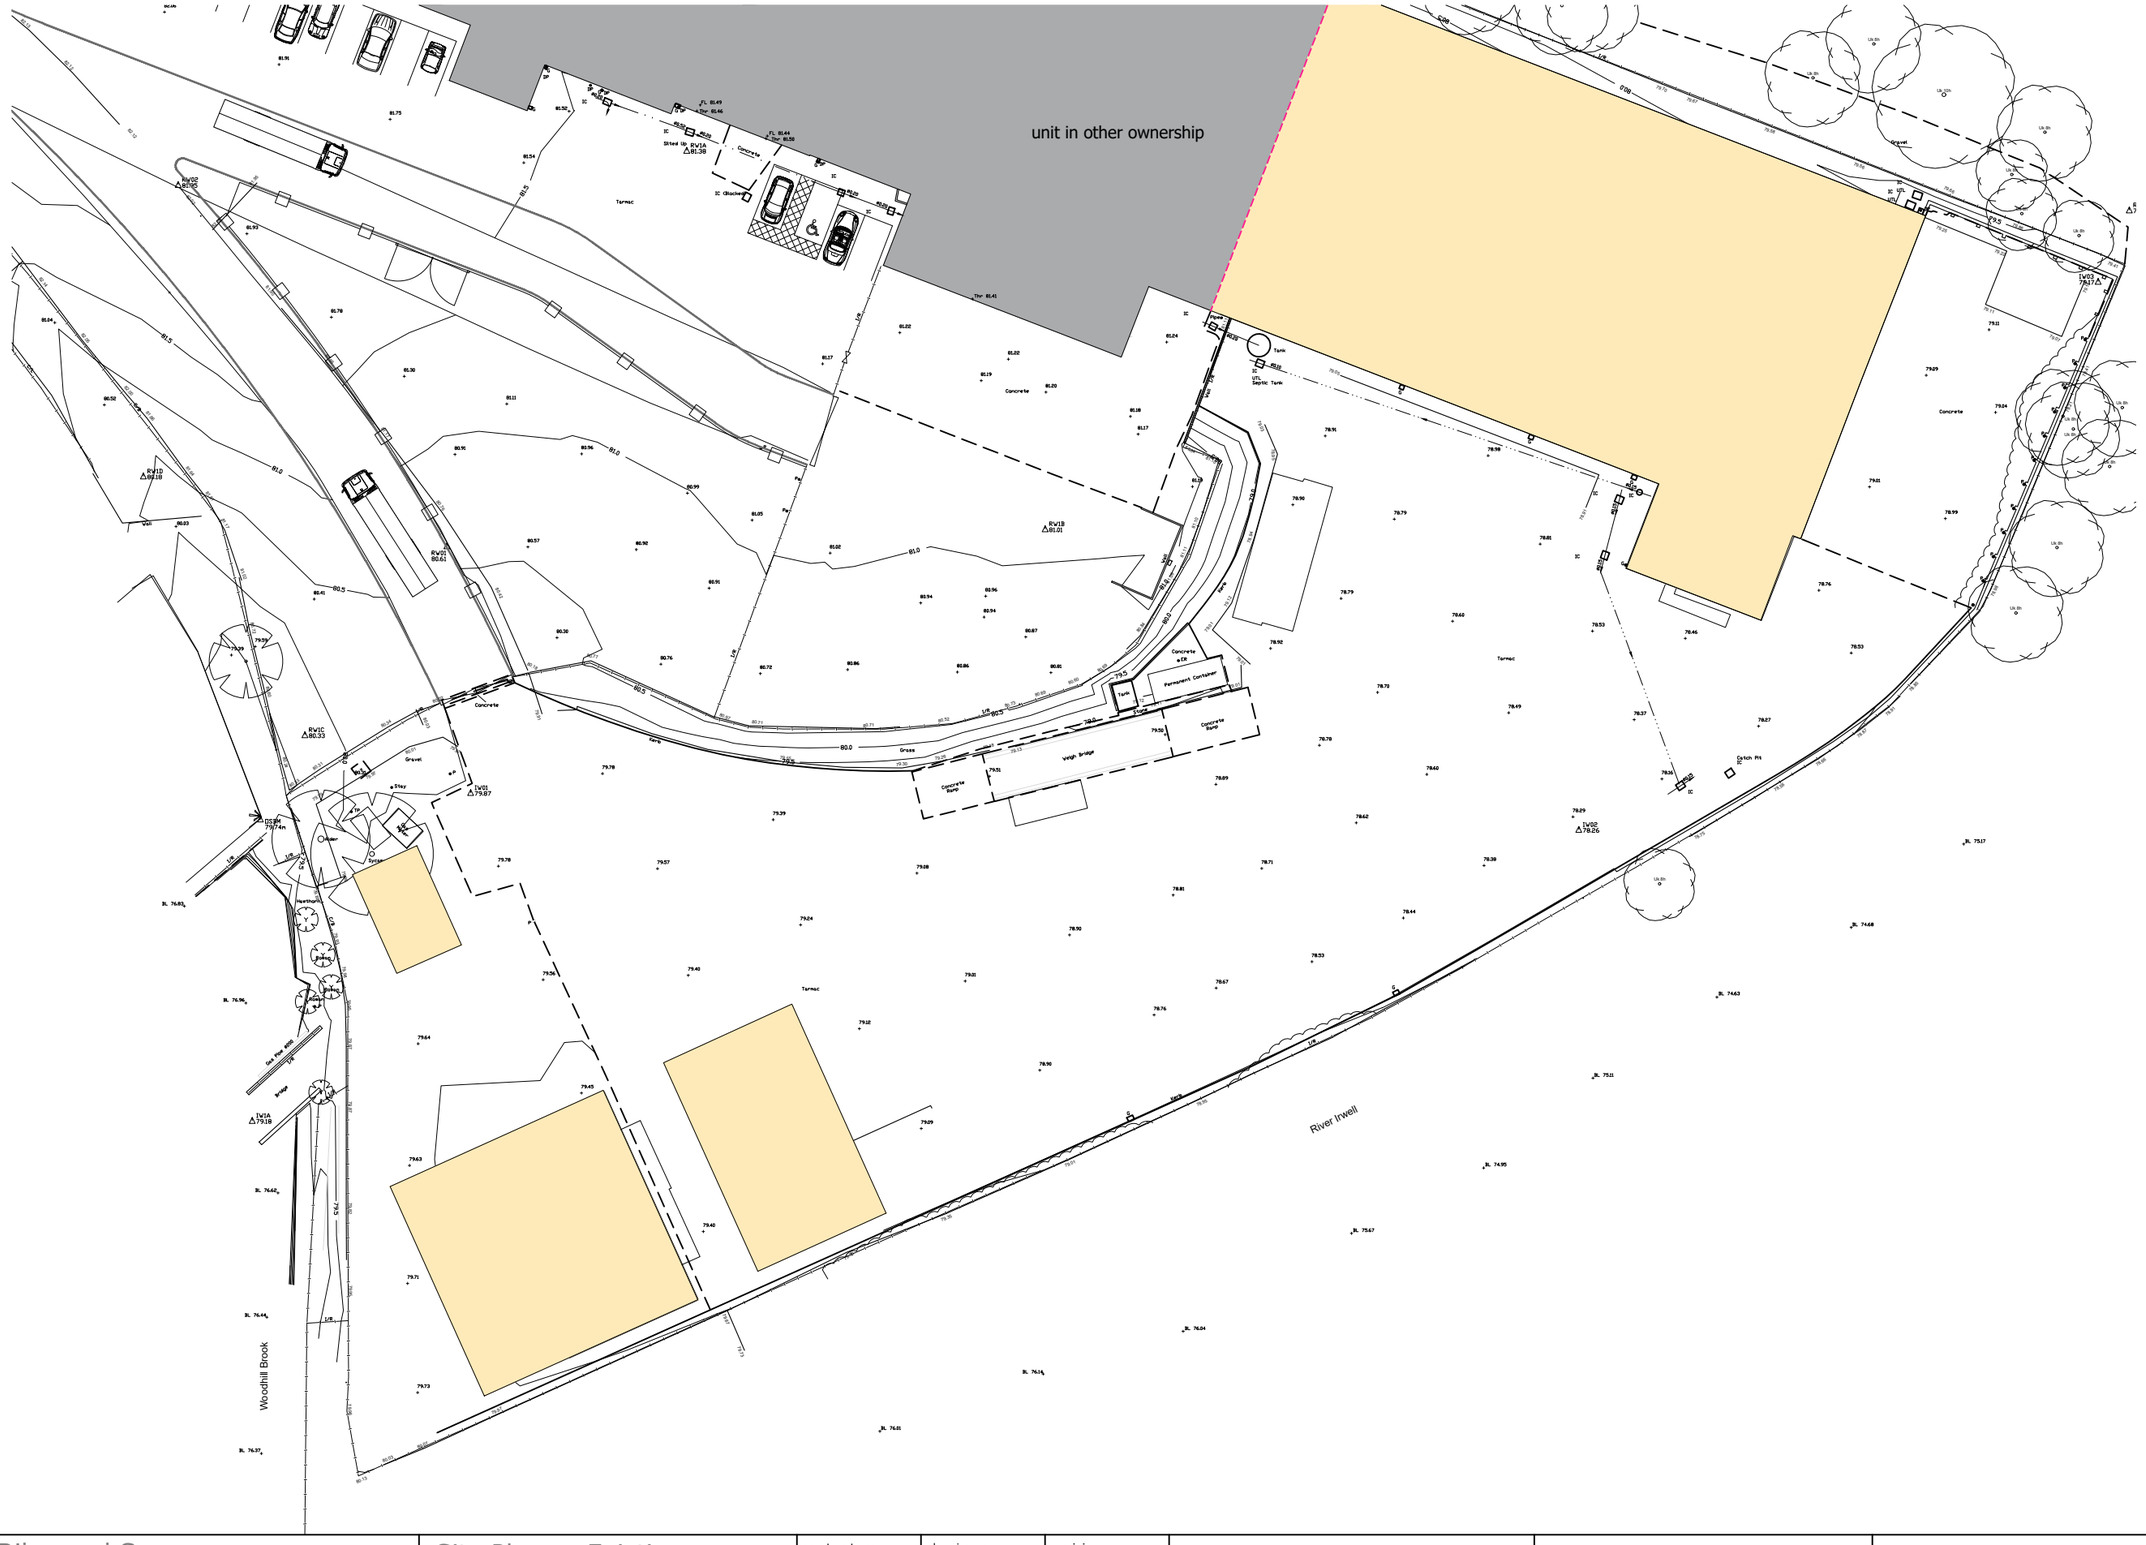


Riley and Son Headquarters Irwell Works Woodhill Road Bury	Site Plan as Existing work to figured dimensions © CJ Partnership owns the copyright of this design / drawing which must not be reproduced in whole or in part without the written permission of CJ Partnership	contract no 3690 drawn by	drawing no 10 date	revision A scale @ A3 1:500	**planning** Revisions: A. Note regarding separate ownership of the adjacent building added.PDC.November 2025	Blue Pit Mill Queensway Castleton Rochdale OL11 2PG +44 (0)1706 631347 info@cjpartnership.com www.cjpartnership.com	CJPARTNERSHIP ENVIRONMENTAL ARCHITECTS