
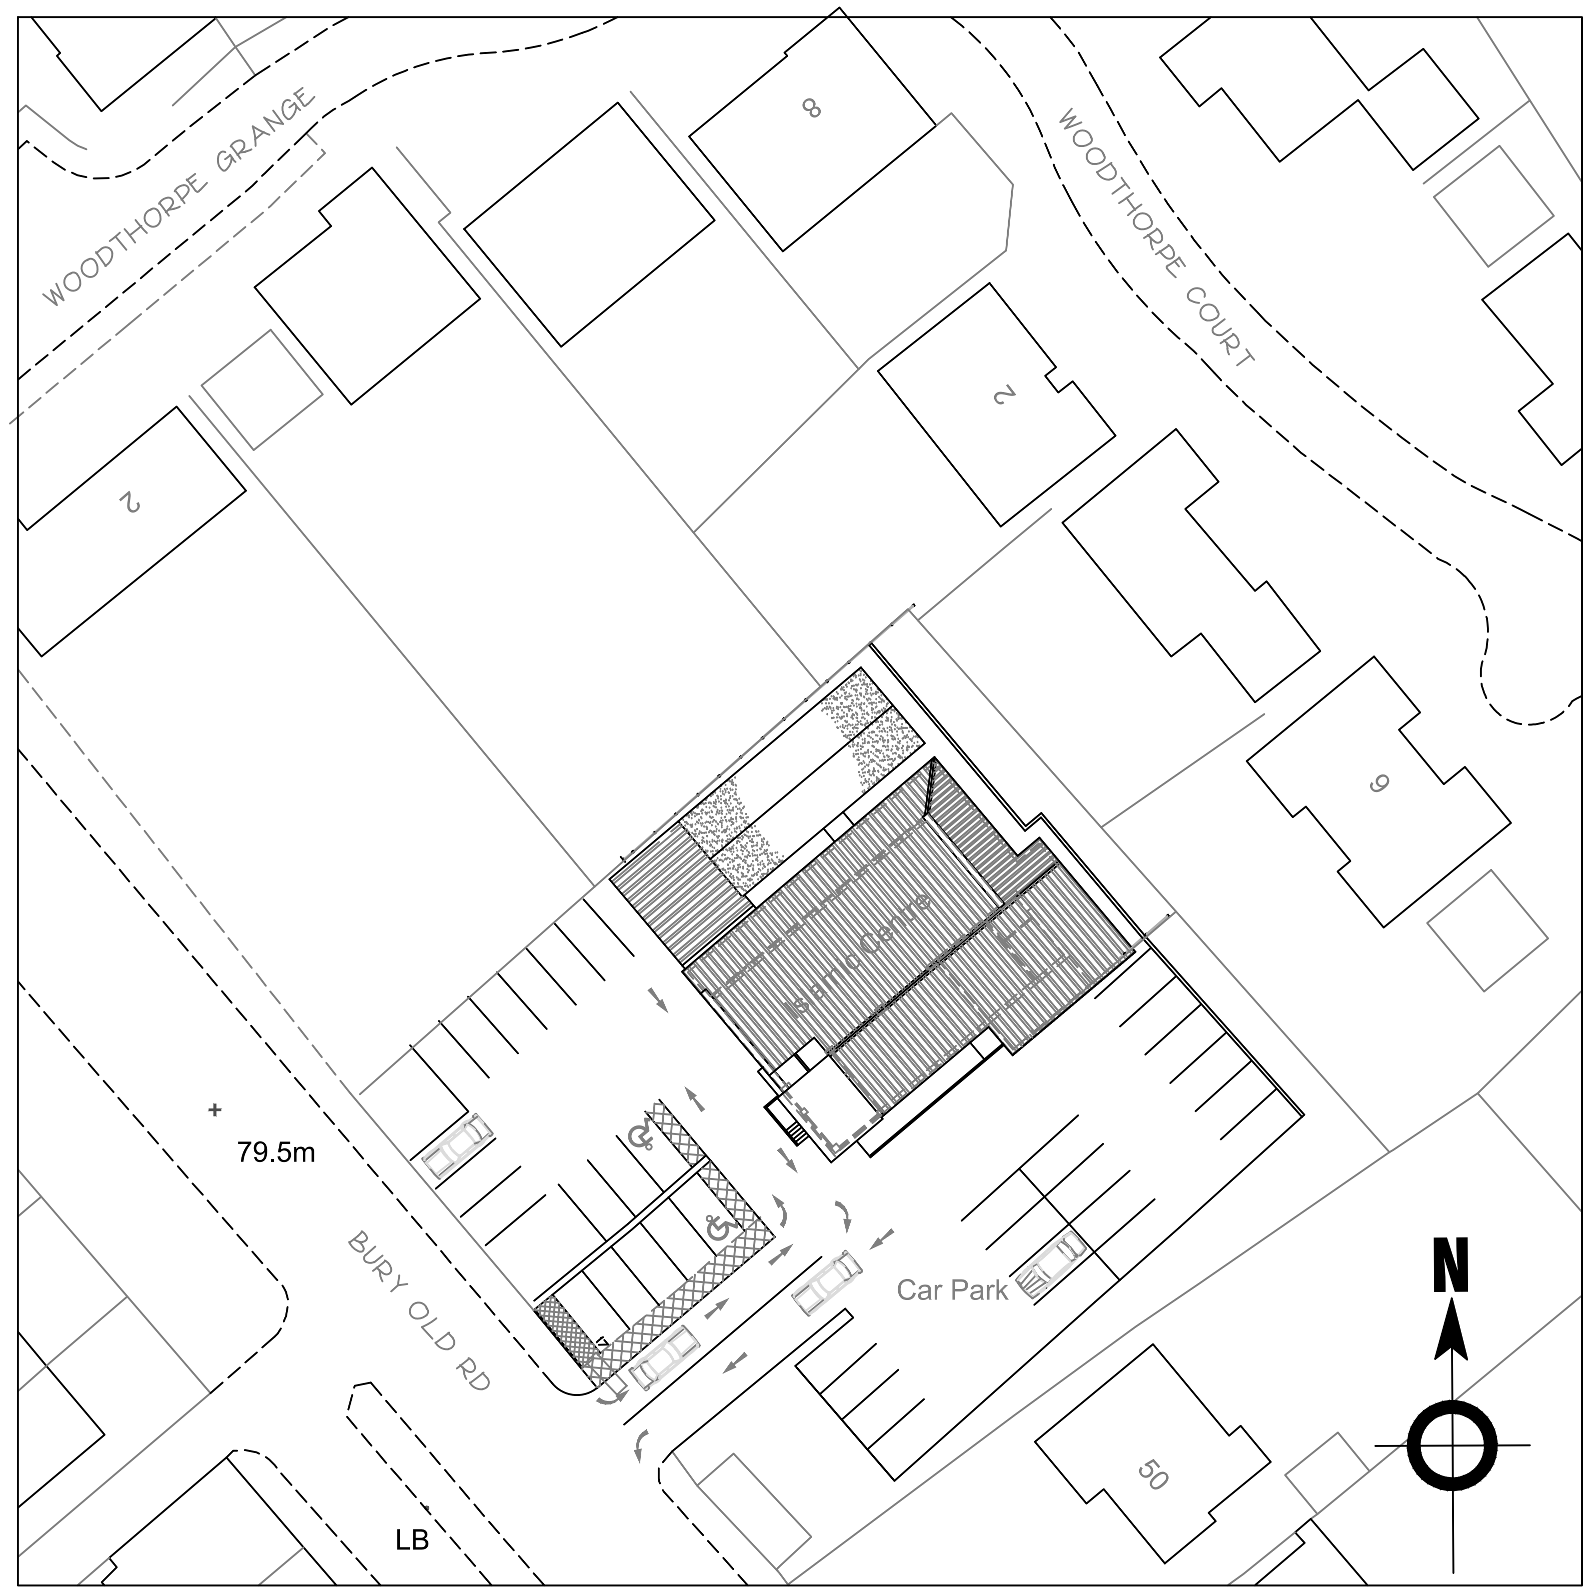


PROPOSED SITE PLAN. SCALE 1:500

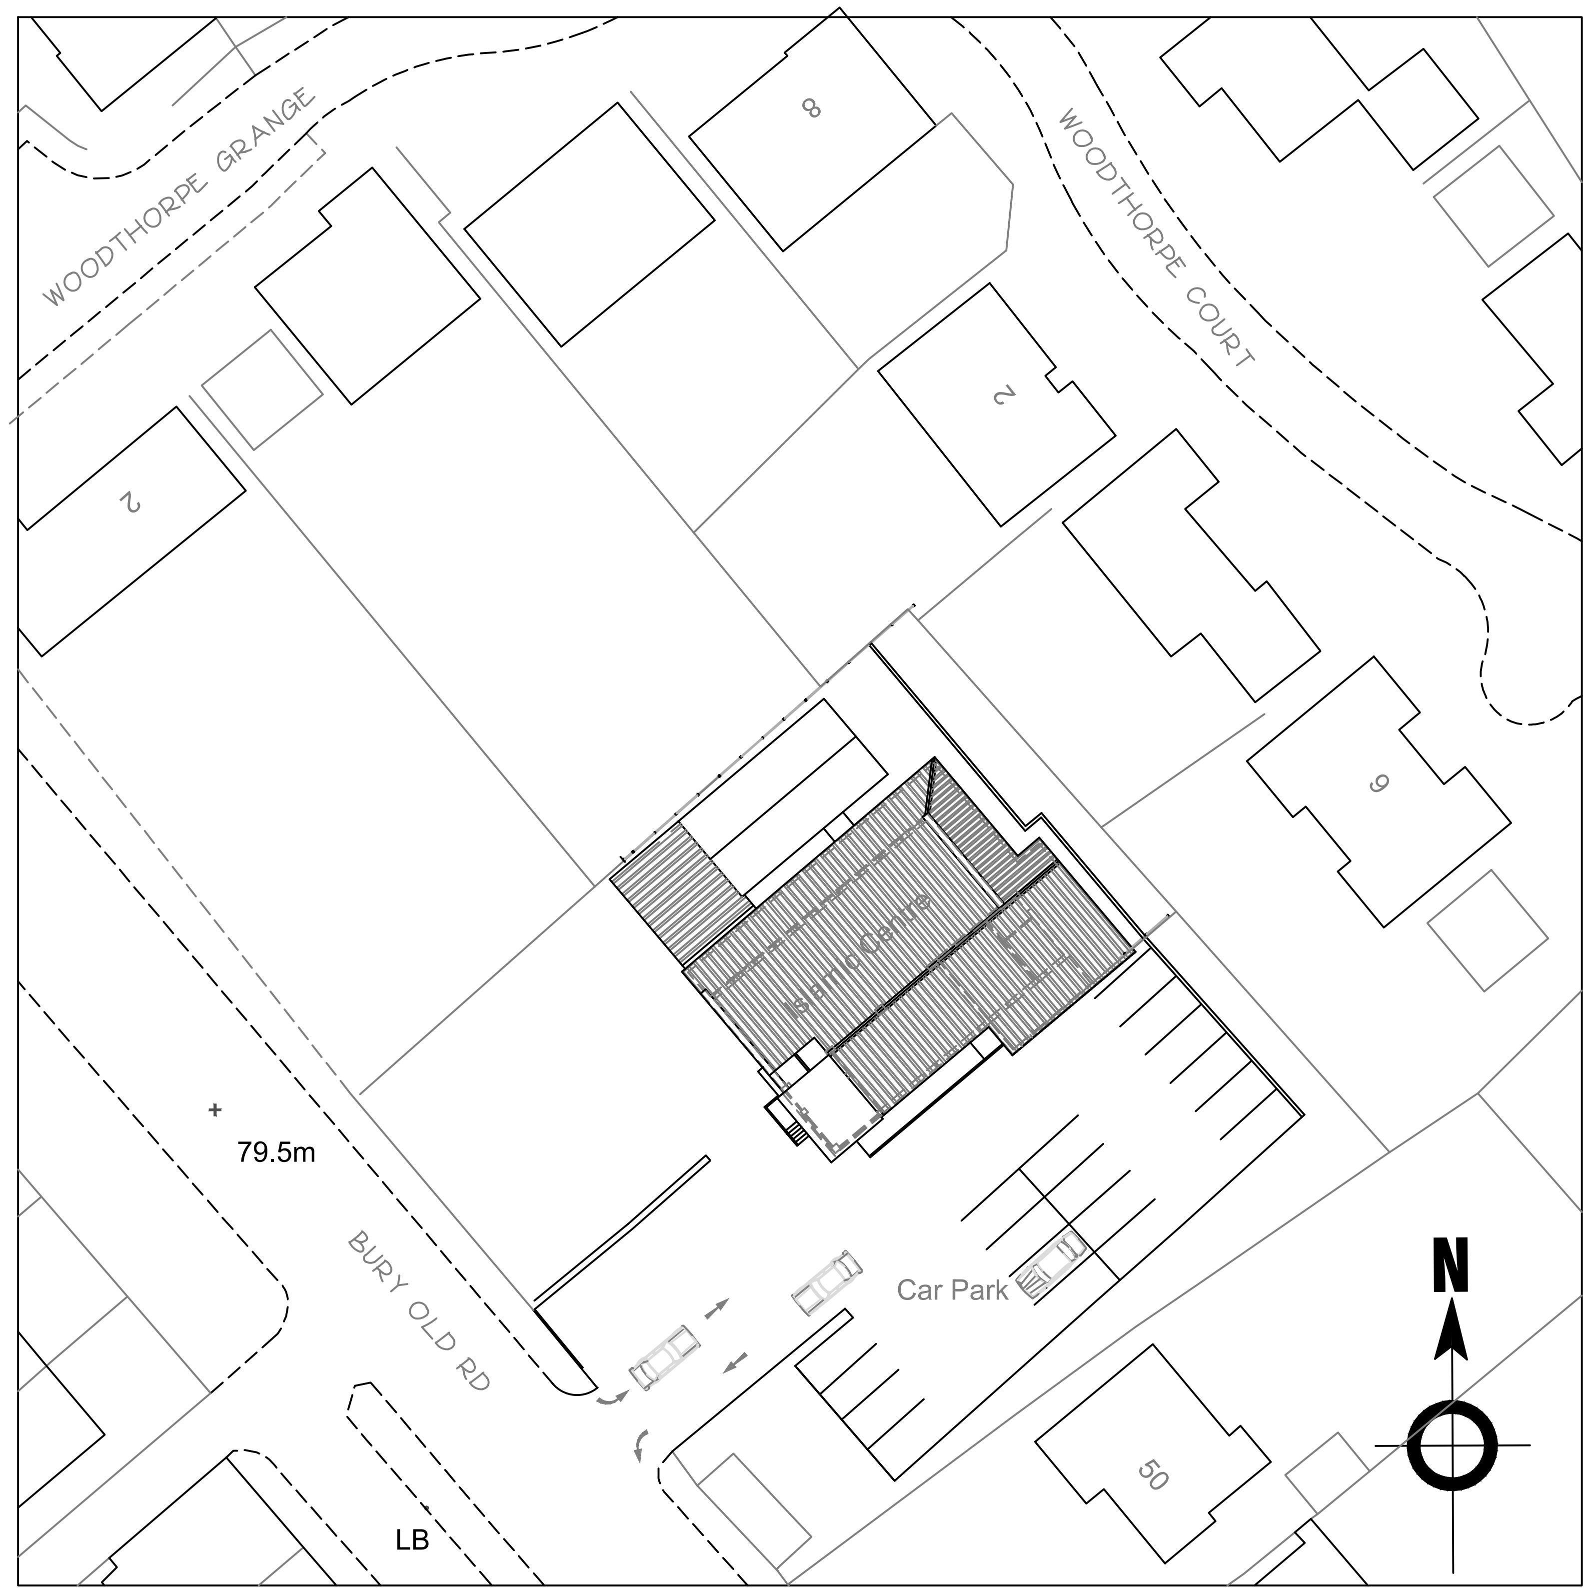

EXISTING SITE PLAN. SCALE 1:500

REV 'A' 09.06.22 EXISTING & PROPOSED ELEVATIONS UPDATED.

No reliance should be placed upon dimensions which are scaled off this drawing : please see annotations.

Revision				A													
Issued	14.12.21	07.02.22	03.03.22	09.06.22													
PLANNING DEPT	1	1	1	1													
CLIENT	1			1													
BUILDING REGS																	
CONTRACTOR																	

title

RETROSPECTIVE APPLICATION FOR RETENTION OF EXISTING PORTA CABIN FOR TEMPORARY PERIOD OF 3 YEARS AND ASSOCIATED EXTENSIONS AT:-
THE ISLAMIC CENTER,
52 BURY OLD RD, PRESTWICH,
MANCHESTER. M25 0ER.

EXISTING & PROPOSED SITE PLANS.

YOUNUS KHAN
ARCHITECTURAL CONSULTANT

YOUNUS KHAN B.A (HONS) ARCH. DIP. ARCH. DESIGN CONSULTANT
TEL + FAX BLACKBURN 01254 691988. MOBILE 07930 344601

date	drawn by	checked	rev
DEC 2021			
scale	project no.	drawing no.	
1:500	3547	03	A