
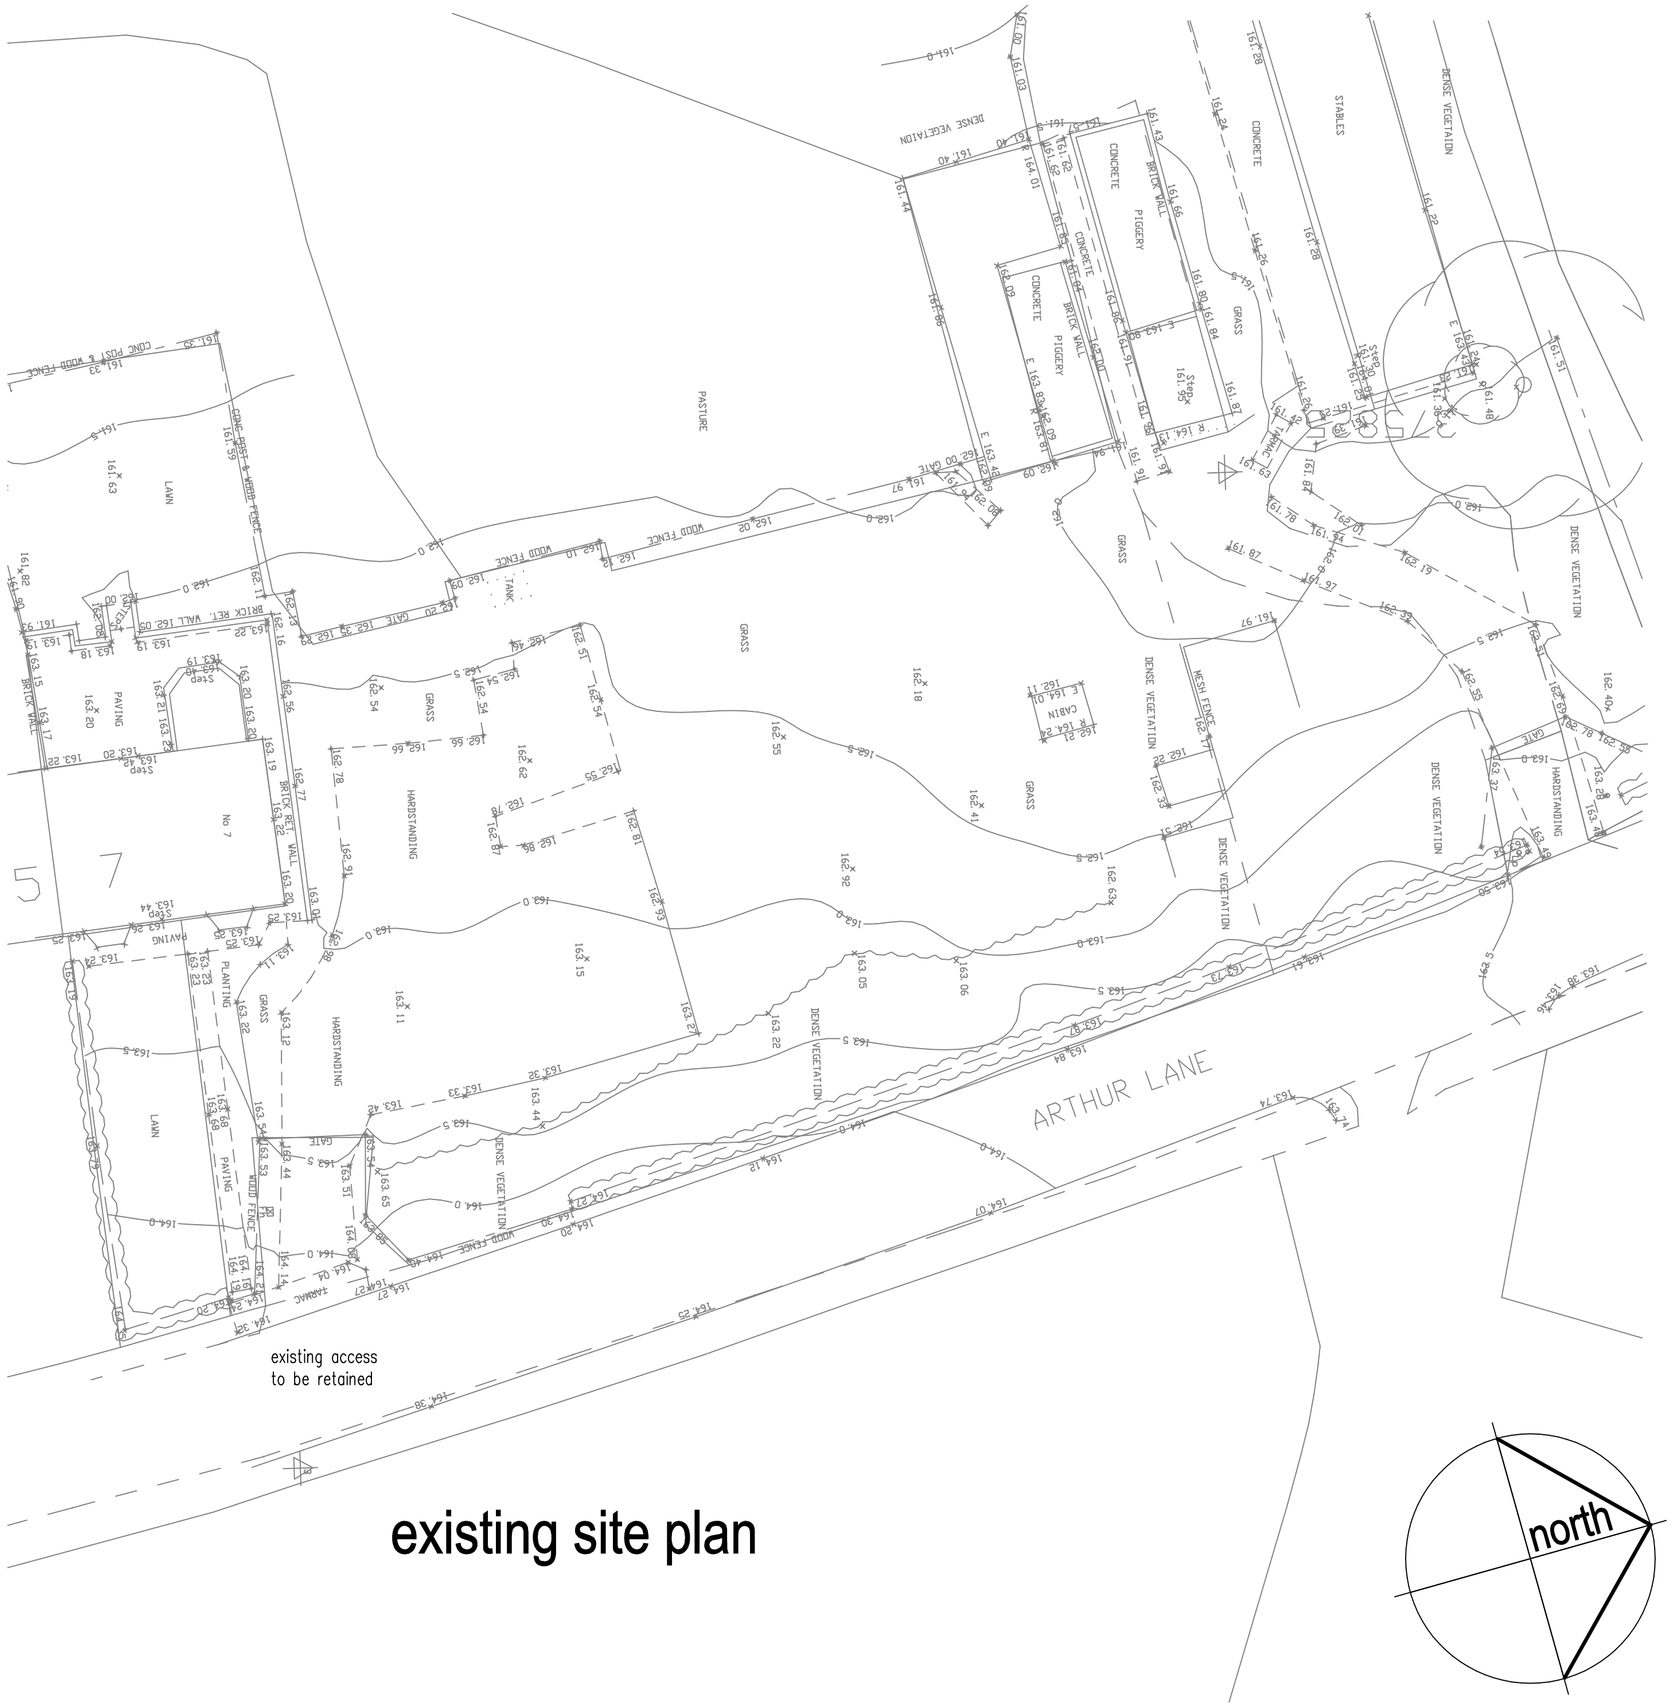


existing site plan

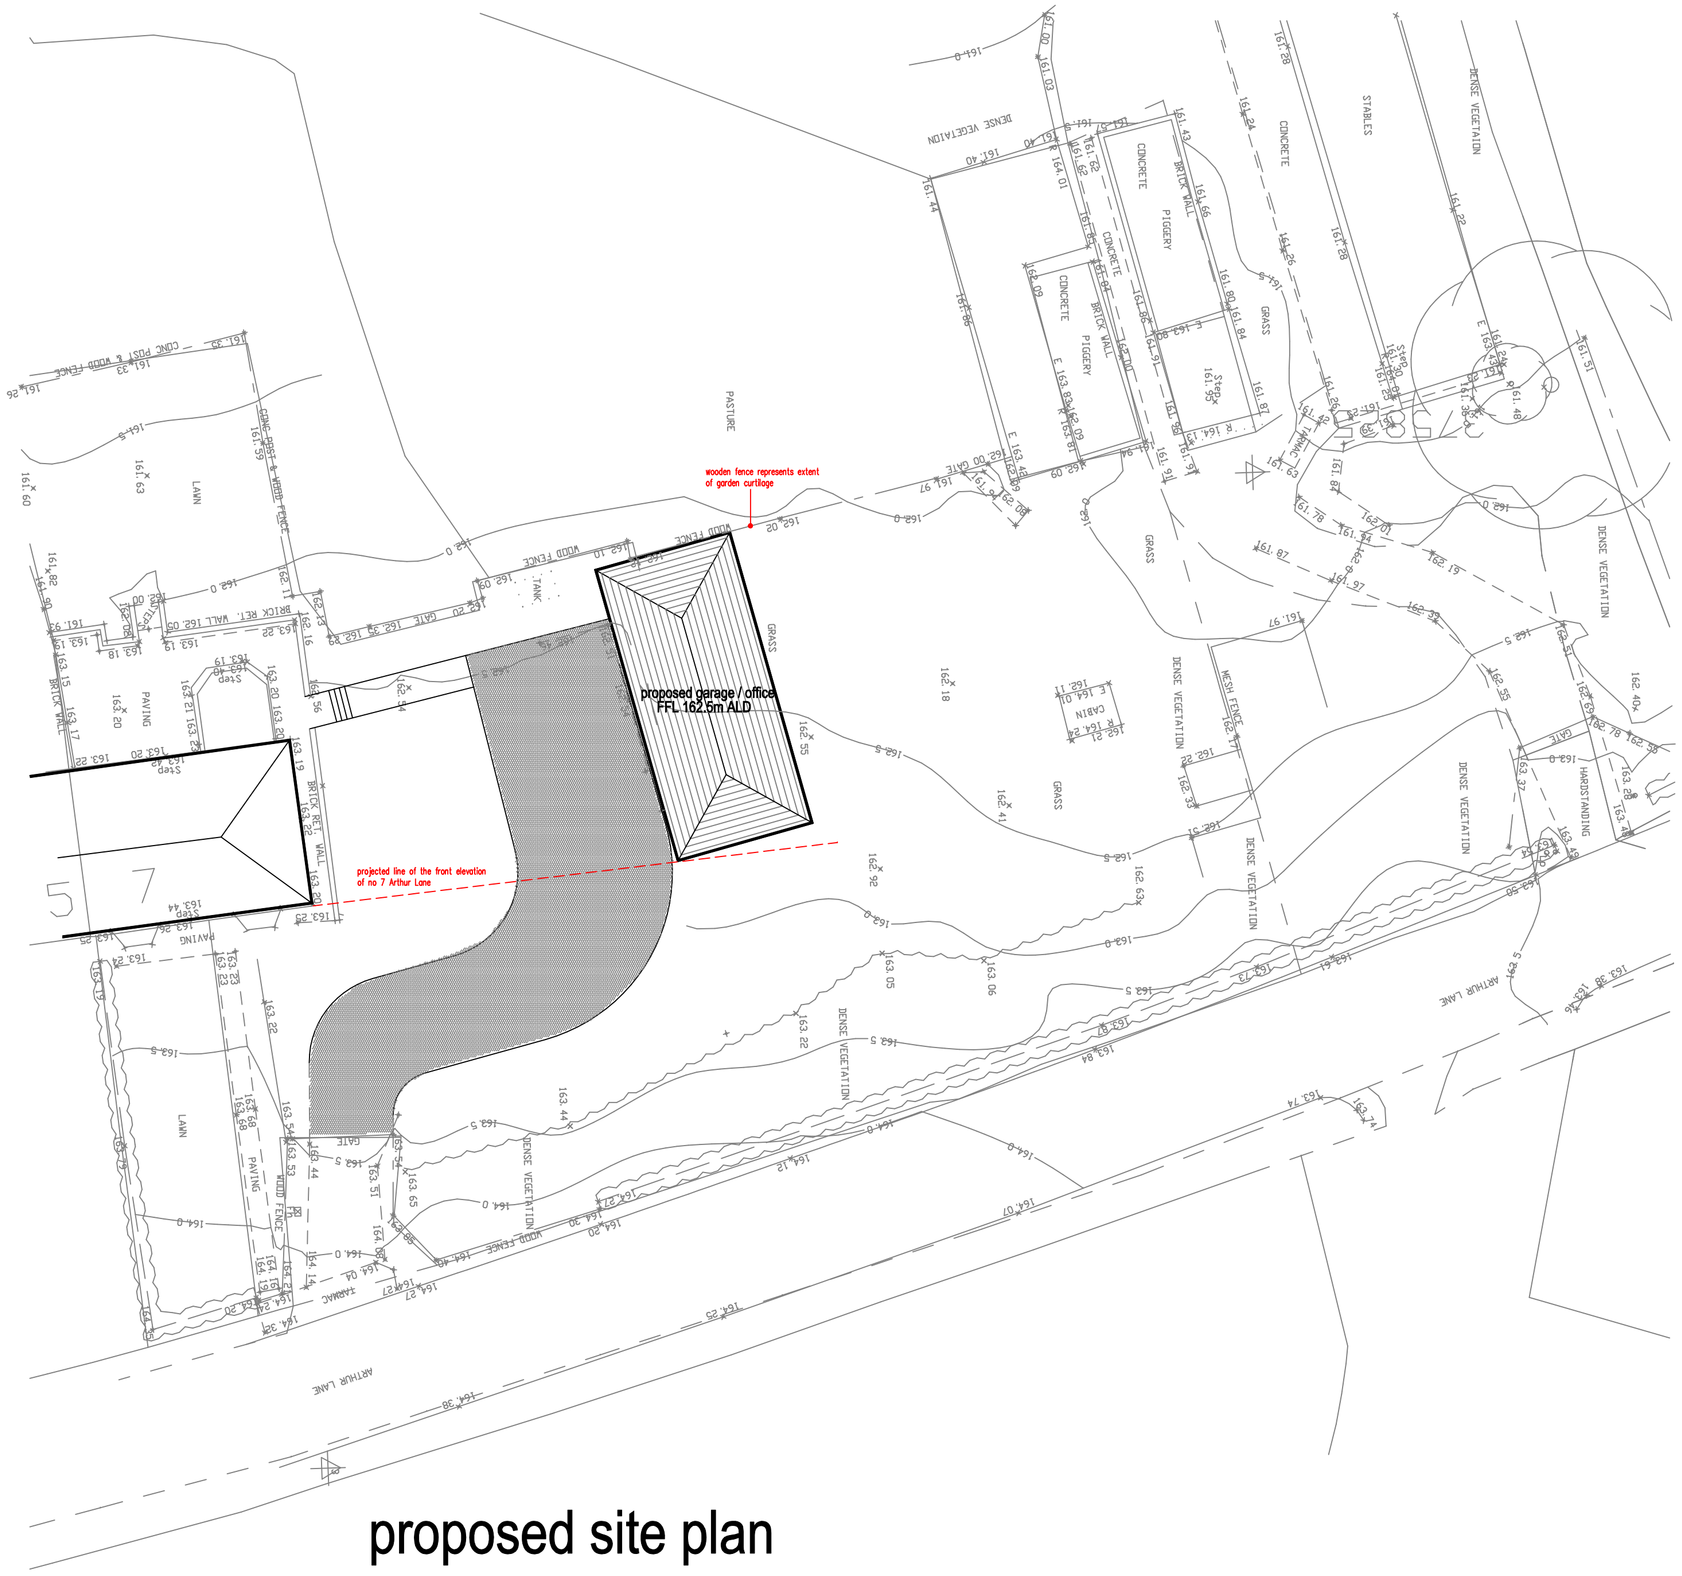

proposed site plan

amended 03-05-24
garage / annex relocated to be behind projected line of front elevation and within area of domestic curtilage

proposed 3 car garage + home office at

7 Arthur Lane
Ainsworth
Bolton

scale 1:200 @ A1

0m 20m
linear scale 1:200 @ A1

drawing number GS-30-11-23-A-2

Rae Connell Associates Building Design and Planning Consultants
214 Burnley Road Bacup Lancashire 01706 873000