Notes


This drawing is the property of IDC Architecture Ltd and copyright is reserved by them. This drawing is not to be copied or disclosed by or to any unauthorised persons without the prior written consent of IDC Architecture Ltd.

Do not scale from this drawing.

All dimensions are to be checked on site prior to construction, manufacture of any components and ordering of materials and equipment.

Any discrepancies are to be reported to the architect for clarification.

All materials and workmanship to be in accordance with the current British Standards and codes of practice.

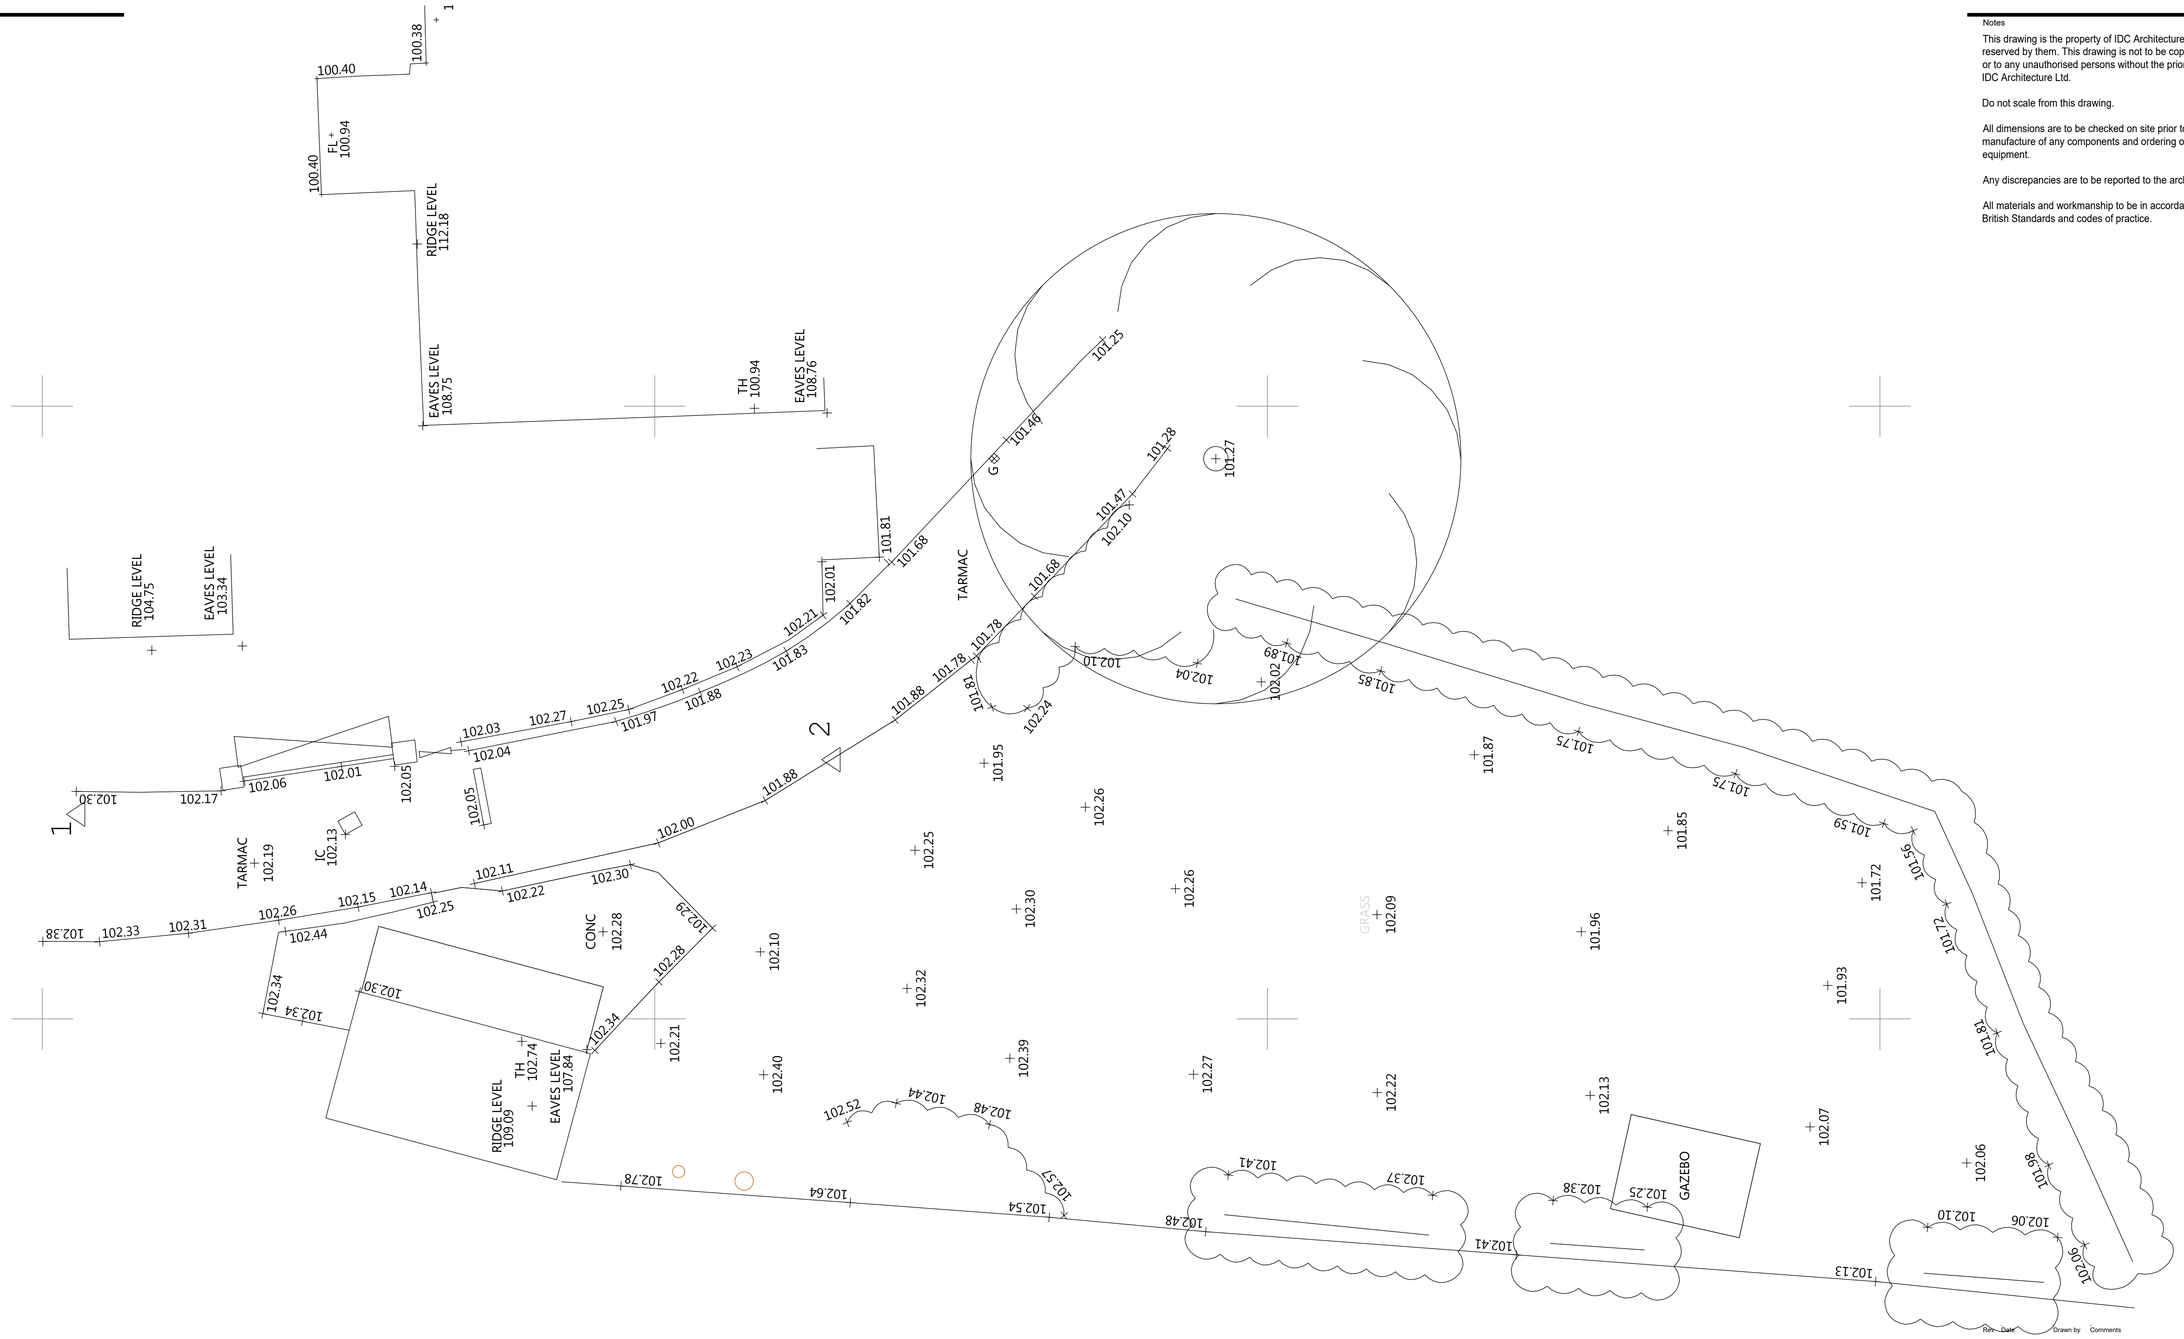

NORTH

Rev	Date	Drawn by	Comments

Client

The Mitchell Family

Project

Woodmill, Wood Road Lane,
Bury, BL9 5QA

Drawing

Existing Site Plan / Topo - Dwelling D location

Date	Drawn by	Scales
July 2025	CPLS / TW	1:100 @ A1

Job No - Dwg No - Rev

21053 - 603

IDC Architecture

Creative thinking in architecture, engineering and the built environment

5-11 Eagle Street
Accrington
Lancashire
BB5 1LN

T_01254 232007
F_01254 392193
E_info@email-idc.co.uk
W_idc-architects.co.uk