

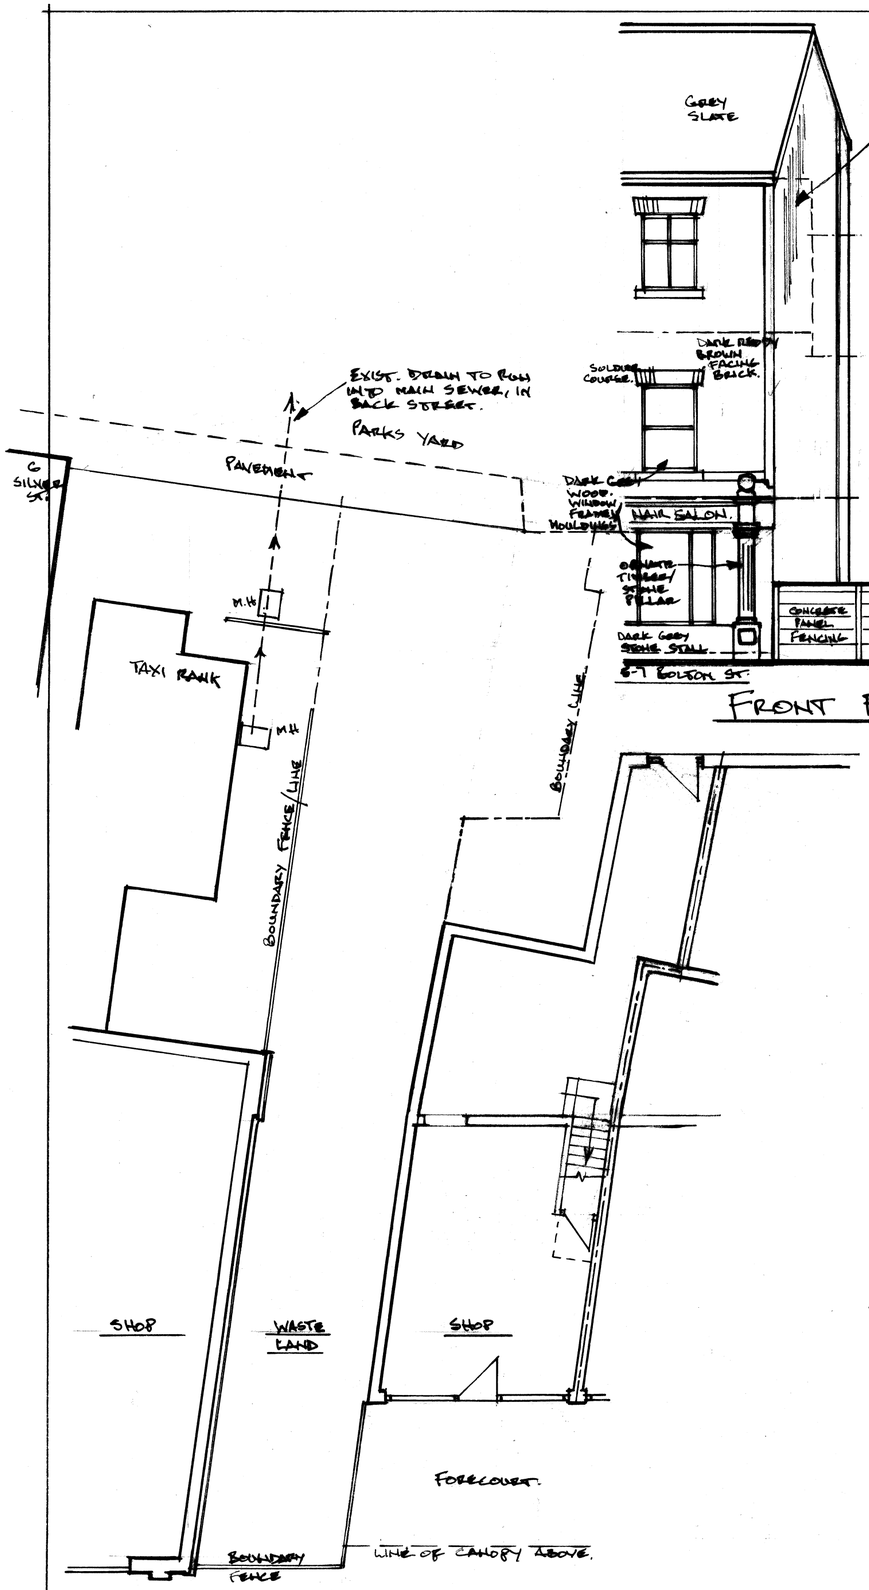


GROUND FLOOR/SITE PLAN. 1:100

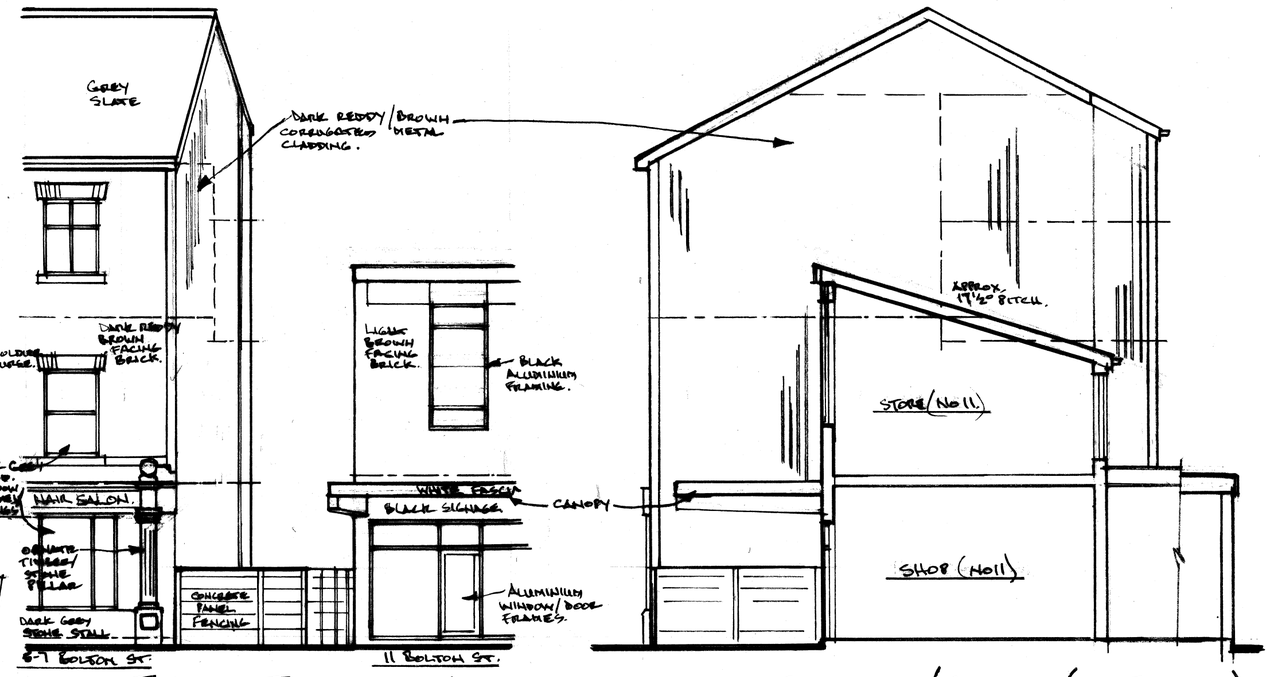


FRONT ELEVATION. 1:100.


SIDE ELEVATION/SECTION (OF EXISTING)

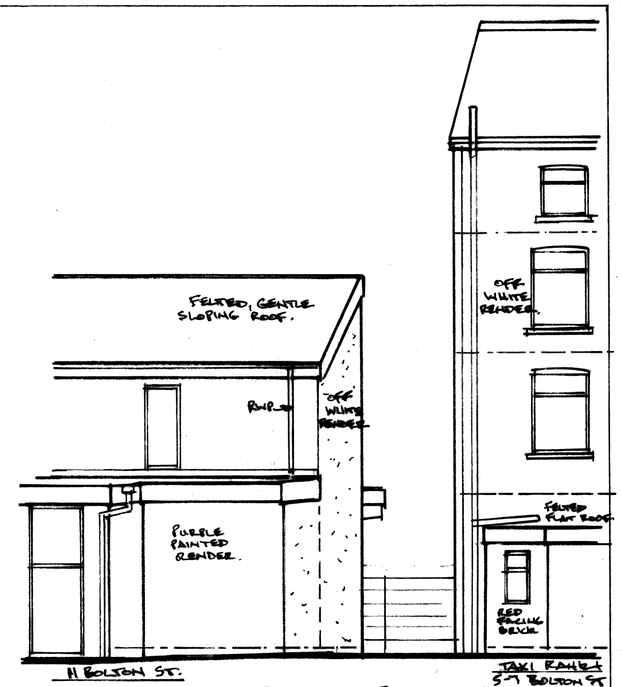

REAR ELEVATION

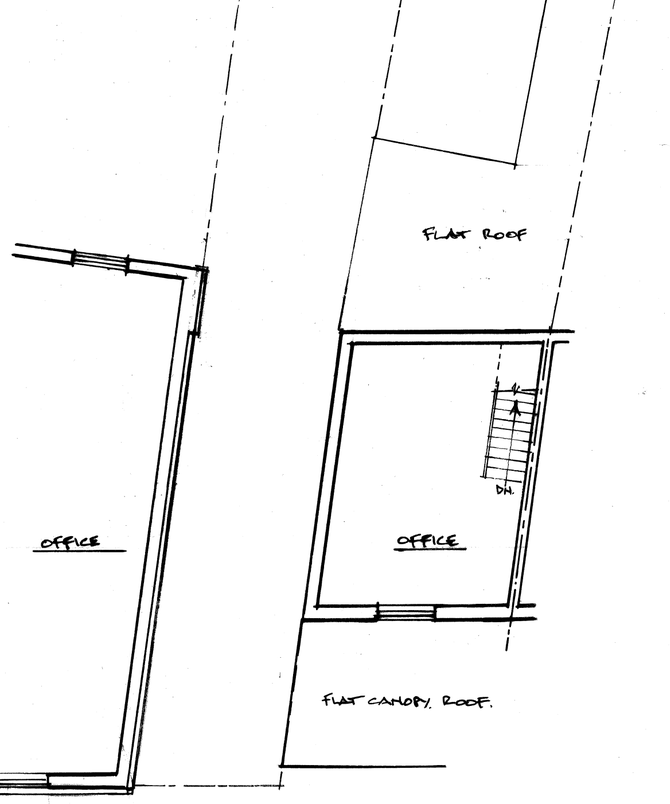

FIRST FLOOR/SITE PLAN.

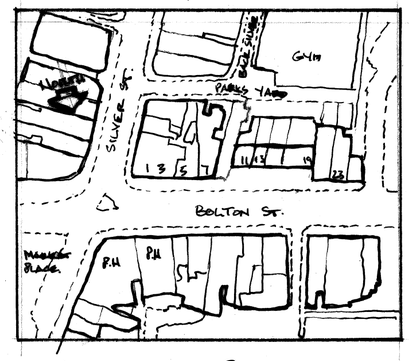

LOCATION PLAN. 1:1250

© copyright.

Architectural & Building Services
NEIL BUTTERWORTH
Tel:
Mobile: 07785 275483
89 Higher Ainsworth Road, Radcliffe, Manchester, M26 4JJ.

Job Title PROPOSED TWO STOREY/SINGLE STOREY NEW SHOP DEVELOPMENT, AT 9 BOLTON STREET, BURY.

Drawing Title EXISTING ELEVATIONS/PLANS.

Scale	Date	Drawn by	Drawing No.
1:100	MARCH 25	N.B.	1