



ground floor plan

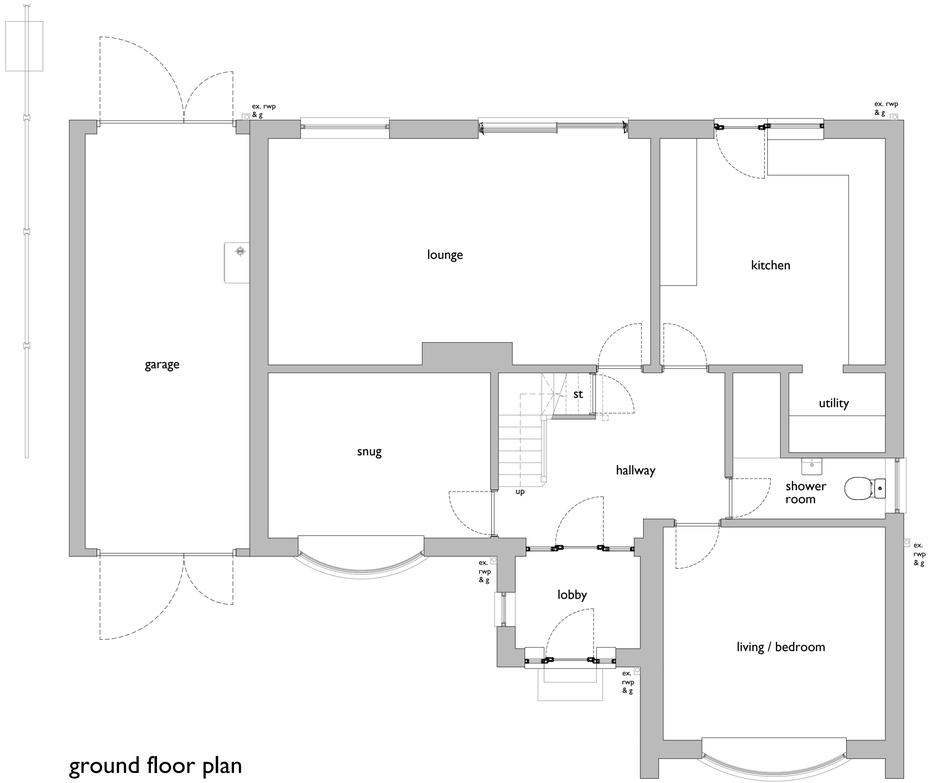

first floor plan

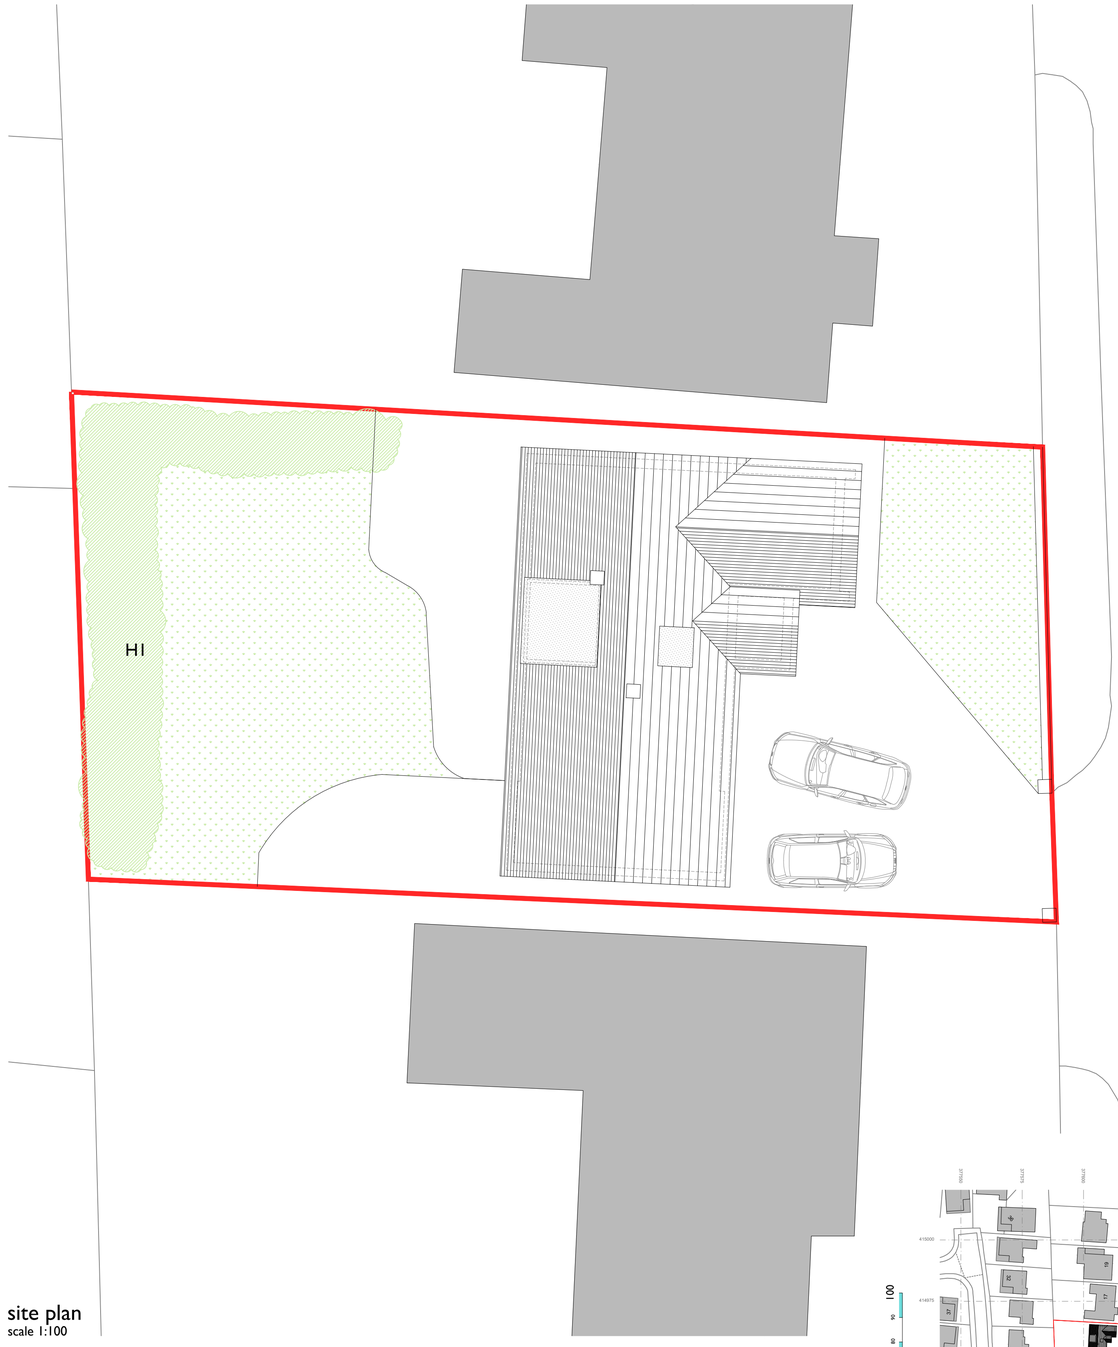

site plan
scale 1:100

north



location plan
scale 1:1250

SKY architecture, design & consulting
e: james@skyarchitecture.co.uk
t: 07743644720
w: www.skyarchitecture.co.uk

Client: Mr & Mrs Gethin	Drawing Title: Existing Plans	Job Number: 22010	Date: April 2022	Paper Size: A1	Revision
Site Address: 15 Hillstone Close, Greenmount, BL8 4EZ		Drawing Number: 001	Stage: Existing	Scale: 1:50 / 100 / 1250	

The Copyright of this drawing belongs to SKY Design & Consulting Ltd. and shall not be used or reproduced in any form without its express permission | Do not scale from this drawing - Work to figured dimensions only. All dimensions to be checked on site prior to the execution of any work | For the avoidance of doubt all dimensions are measured to wall structure and not the finishes unless otherwise stated | Where any discrepancy is found to exist within or between drawings and/or documents it should be reported to the architect immediately | SKY Design & Consulting Ltd. will not be liable for any use of drawings and documents for any purpose other than for which the same were prepared by or on behalf of SKY Design & Consulting Ltd. Company number: 12444824