
Site Plan
Scale 1:500

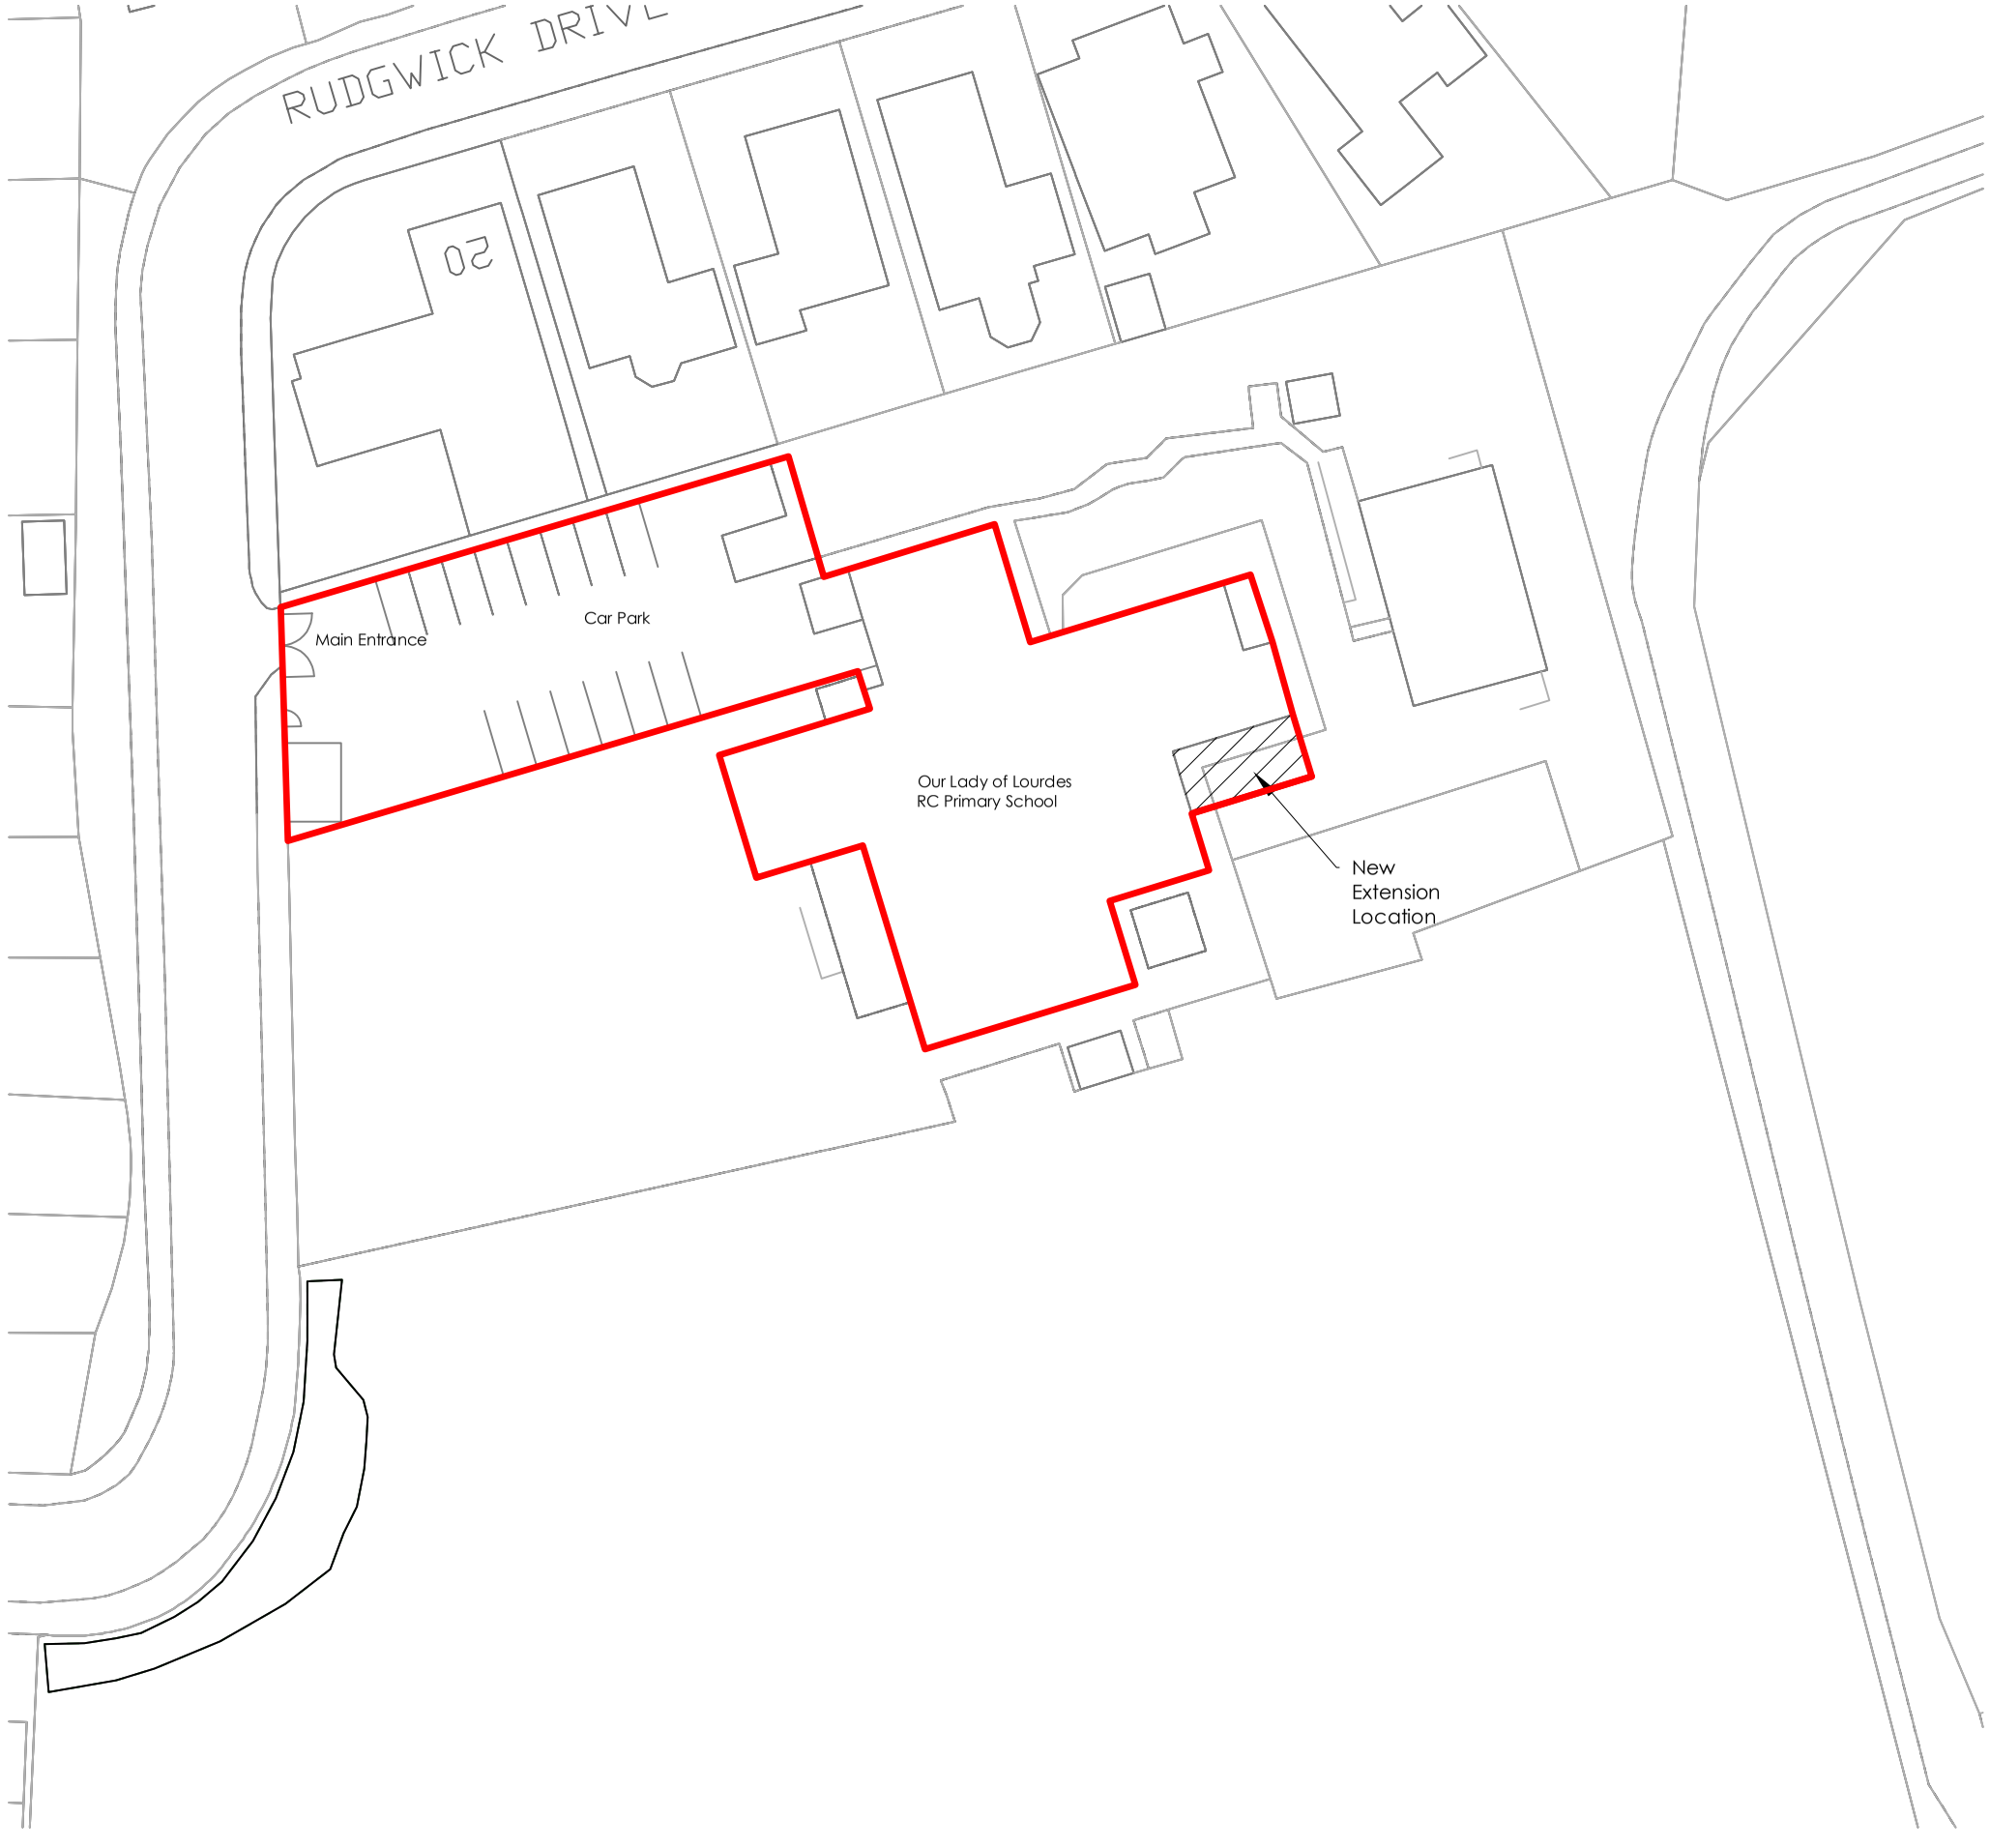

NOTES

1. DO NOT SCALE FROM THIS DRAWING.
2. ALL MEASUREMENTS ARE IN MILLIMETRES UNLESS STATED OTHERWISE.
3. THIS DRAWING IS TO BE READ IN CONJUNCTION WITH THE SPECIFICATION AND ALL RELEVANT ARCHITECTURAL, ELECTRICAL, MECHANICAL AND STRUCTURAL DRAWINGS.

Access to the adopted highway

IN ADDITION TO THE HAZARDS/RISKS NORMALLY ASSOCIATED WITH THE TYPES OF WORK DETAILED ON THIS DRAWING, NOTE THE FOLLOWING SIGNIFICANT RESIDUAL RISKS :-

Item	Hazard	Risk
-		

Rev	Description	By	Date	Chk'd	Auth

sdaconsulting
construction consultants

SDA CONSULTING LLP
Edward House
Deva City Office Park
Trinity Way
Salford
M3 7BE
Tel: 0161 819 5252
w: www.sdaconsulting.co.uk

Drawing Status: PLANNING

Project: Year 3 Remodelling

Building Name: Our Lady of Lourdes

Sub Site Name: Rudgwick Drive

Site Name: Bury, BL8 1YA

Drawing Title: SITE PLAN

PM	Drawn	Checked	Authorised
SDA	JD	MI	-
Scale	Date	Date	Date
1:500 @ A3	SEP 2020	NOV 2021	-

Drawing No.: 2426_P_01

Revision: C