
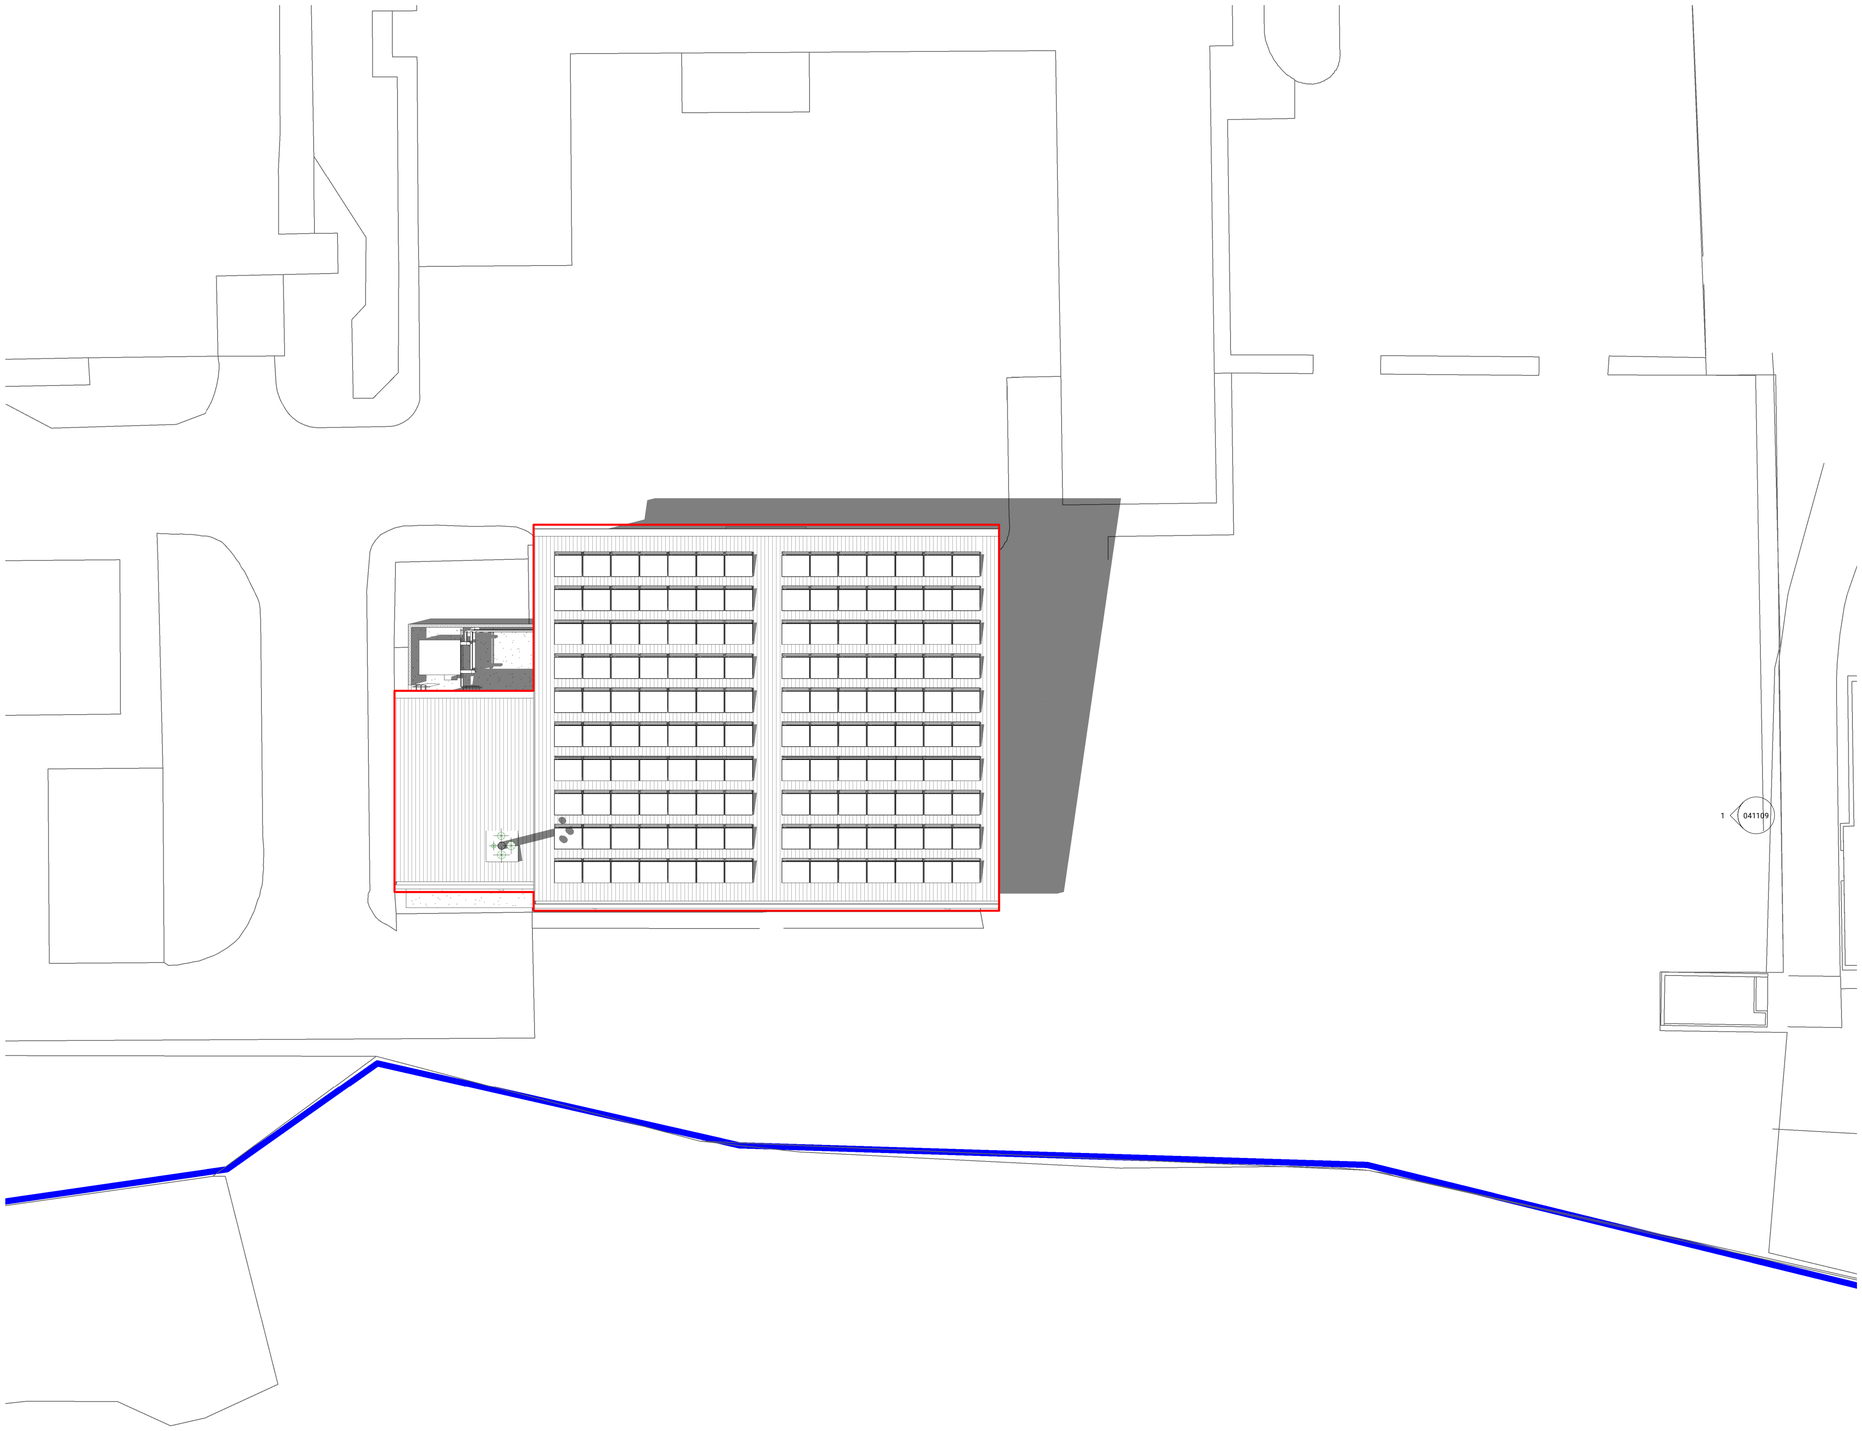


Proposed Site Plan - Planning
1 : 200

Site Key

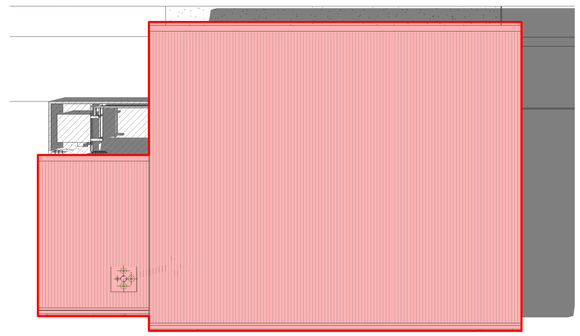

Site Works Boundary
Site Boundary: 885 SqM²

Ownership Boundary
131,000 SqM²

SCALE 1: 200
2 0 2 4 6 8 10 m

N

GENERAL NOTES:

DAY Architectural Ltd accepts no responsibility for any costs, losses or claims whatsoever arising from these drawings, specifications and related documents unless there is full compliance with the Client or any unauthorised user of the following:

1 All boundaries, dimensions and levels are to be checked on site before construction and any discrepancies reported to the Architect / Designer.
2 Partial Service: Any discrepancies with site or other information is to be advised to the Architect / Designer and direction and / or approval is to be sought before the implementation of the detail.
3 Block and site plans are reproduced under license from the Ordnance Survey.
4 Do not scale this drawing.
5 For the purpose of coordination, all relevant parties must check this information prior to implementation and report any discrepancies to the Architect / Designer.

EXTERNAL MODEL REFERENCES

MEP MODEL REFERENCE | REVISION | ISSUE DATE **N/A | N/A | N/A**

STRUCTURAL MODEL REFERENCE | REVISION | ISSUE DATE **N/A | N/A | N/A**

REV	DESCRIPTION	DATE	REV BY	CHK BY
P01	ISSUE FOR PLANNING	14.11.25	SP	SL

CLIENT
NCA

PROJECT
FGH Boiler House Re-Roof

DRAWING
Proposed Site Plan

SCALE
As indicated @ A1

PROJECT REFERENCE	DAY REFERENCE	DRAWN BY	FIRST ISSUED
171525	-	SP	14/11/25

ORIGIN	VOLUME	LEVEL	TYPE	ROLE	NUMBER	REVISION
DAY	XX	RF	DR	A	040107	P01

SUITABILITY: -
DRAWING STATUS: **PLANNING**

Information contained on this drawing is the sole copyright of DAY Architectural Ltd. and is not to be reproduced without their permission.

DAY Architectural Ltd.
Studio 1, Lancaster Buildings
77 Deansgate, Manchester, M3 2BW

T: 0161 834 9703
W: www.day-architectural.com