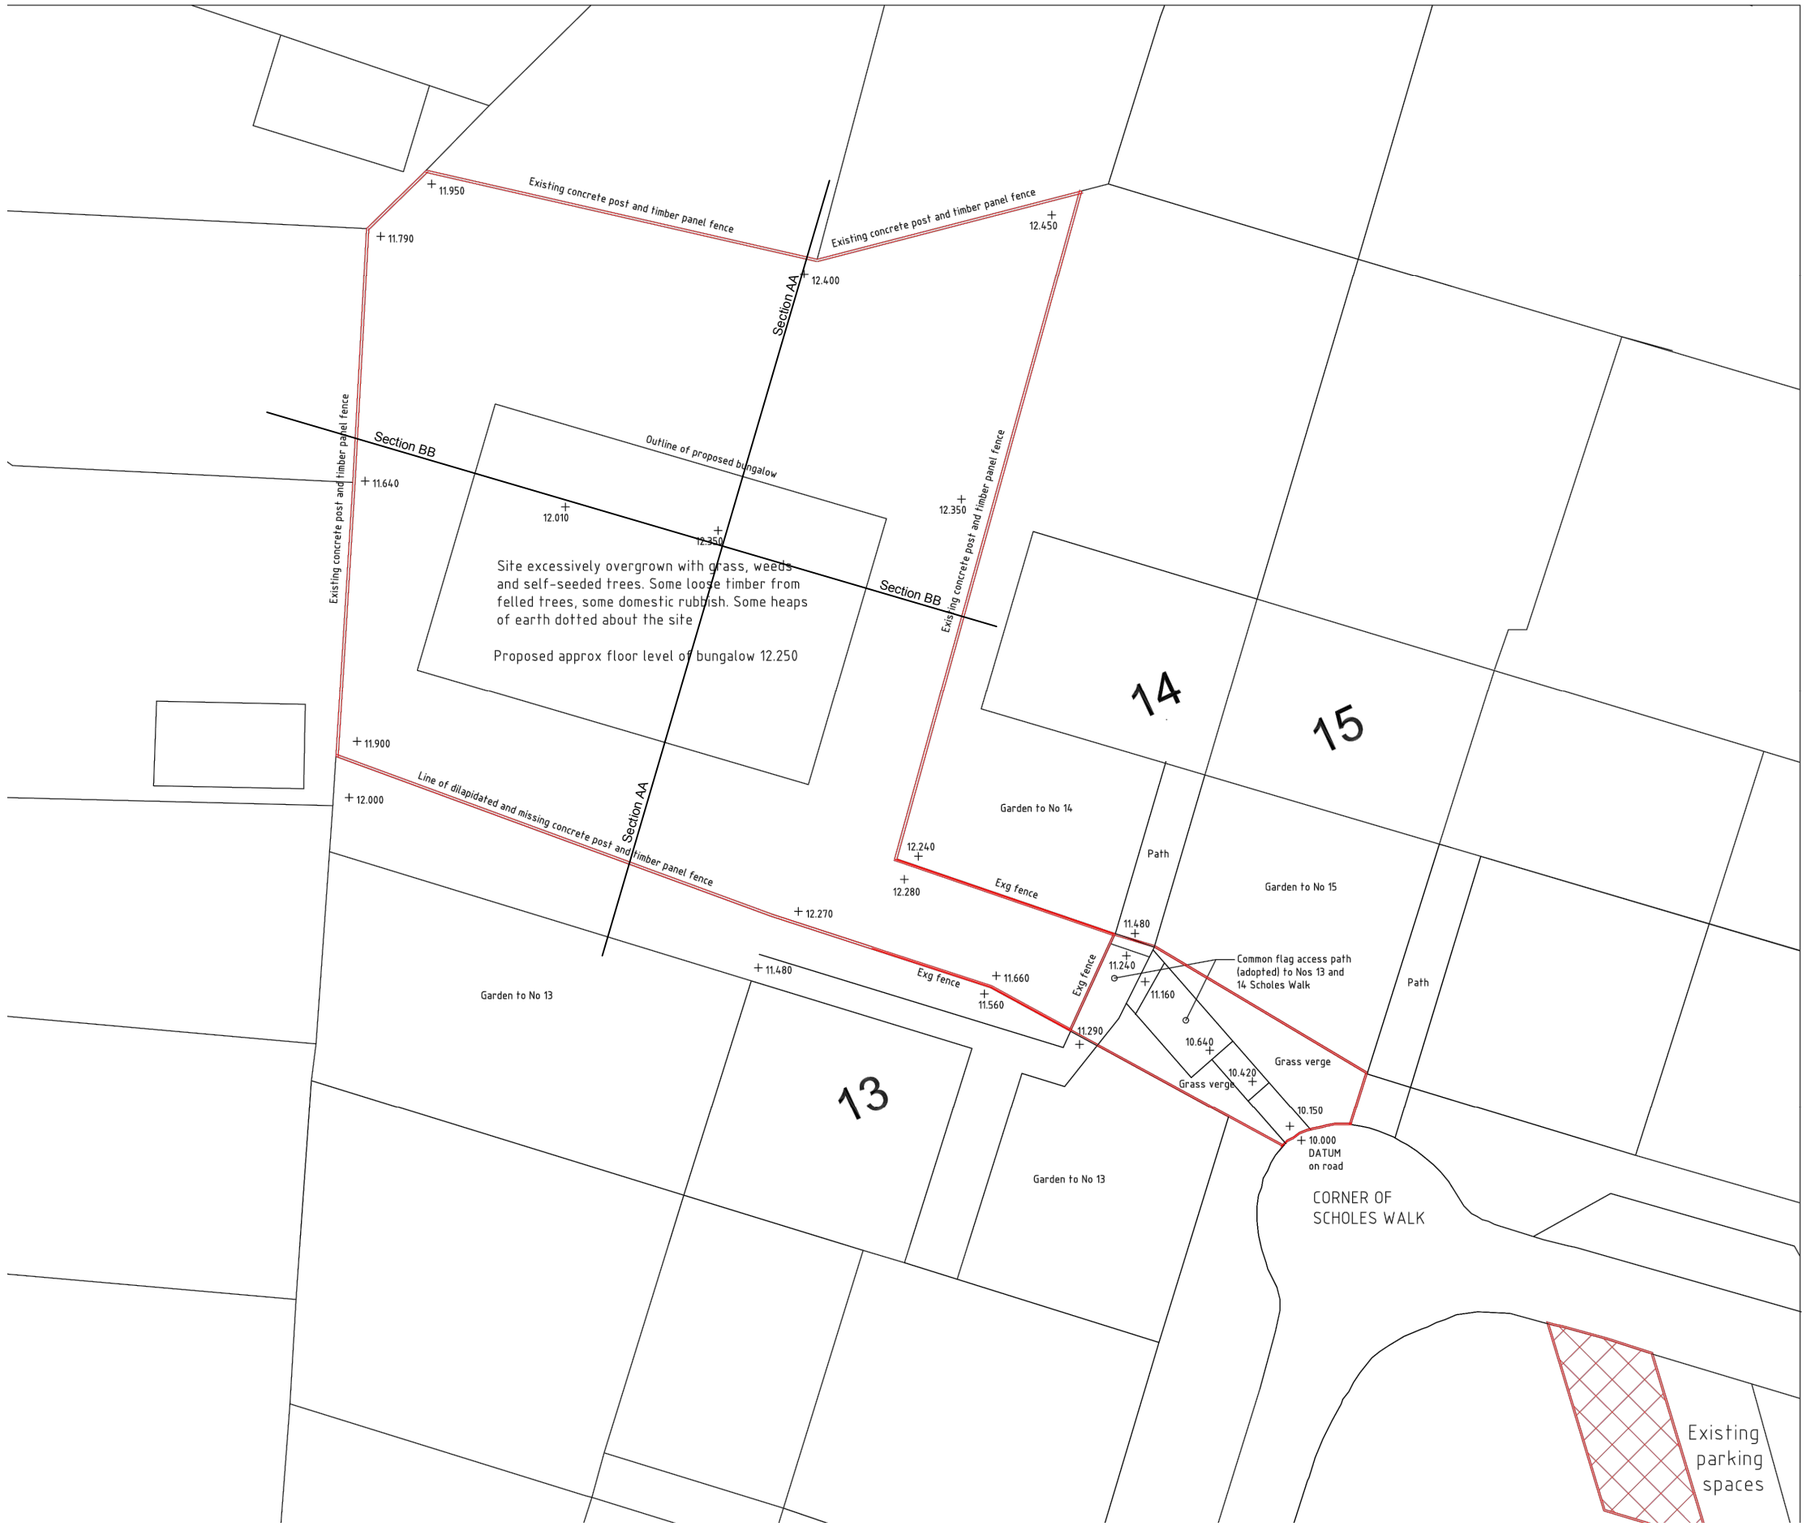



N

All levels and dimensions must be checked on site by contractor prior to commencemt of works. Any variations must be reported to the client.

All information hereon in is the copyright of the designer. Copying in full or in part is forbidden without the written permission from the designer.

Client: Mr Moghimi

Project: New dwelling at 13-14 Scholes Walk

Title: Existing Site Plan

Revision:

Drawing Number: 835-04

Drwg Scale: 1:200 a3

M A H E Architecture