

Dimensions are not to be scaled from this drawing

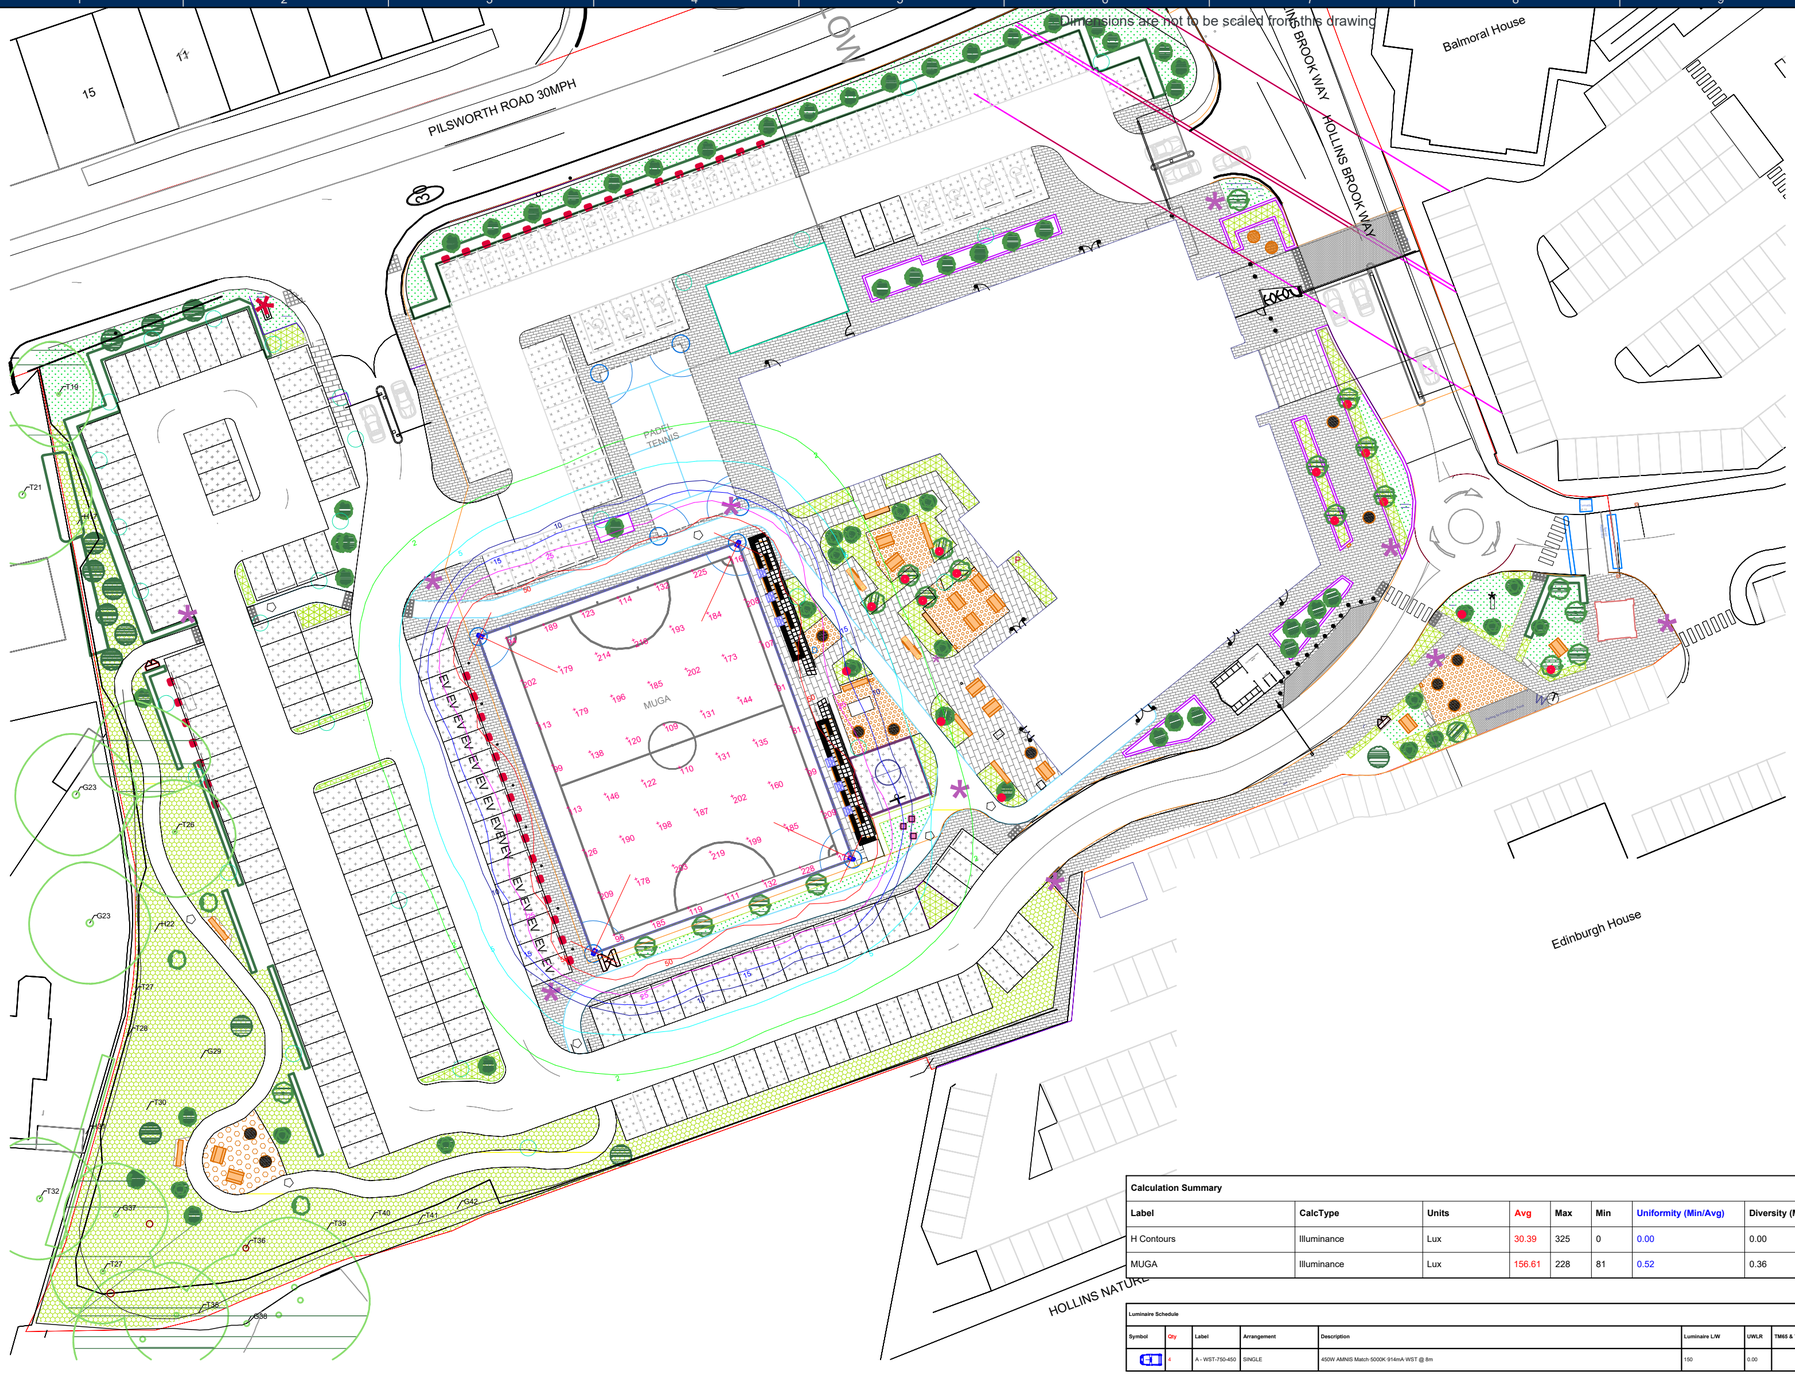

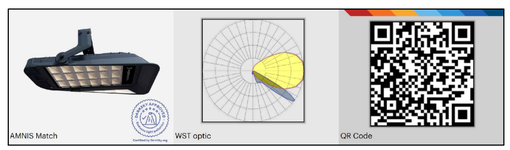

Calculation Summary

Label	CalcType	Units	Avg	Max	Min	Uniformity (Min/Avg)	Diversity (Min/Max)	Meter Type	Description
H Contours	Illuminance	Lux	30.39	325	0	0.00	0.00	Horizontal	
MUGA	Illuminance	Lux	156.61	228	81	0.52	0.36	Horizontal	

Luminaire Schedule

Symbol	Qty	Label	Arrangement	Description	Luminaire LW	UWLR	TM65 & TM66 Information	Light Engine
	4	A - WST-750-450	SINGLE	450W AMNIS Match 5000K 914mA WST @ 8m	150	0.00		5050 LED - 5000K CRI>=70 - 100,000Hrs L85-B10 (TM65 = 425

N

JD Campus Phase Two, MUGA

A2

Scale	Project Number
1: 500 at A2	54586
Date	**Drawing No.**
9 January 2025	Rev A
Designed By :	JC

For this lighting design a 1mf has been used. If it differs from the maintenance plan for this project then you must advise us accordingly

Kingfisher SPORT

Part of the LUCECO plc group of companies

A lighting applications design service is provided by us in good faith and without charge, relating to Kingfisher products only . As such, whilst every endeavor is made for accuracy from information provided by yourselves, the final responsibility for the suitability of the design lies with the client. The company cannot, therefore, accept any liability or consequential loss incurred. ***If the drawing supplied to Kingfisher is a PDF then an AutoCAD drawing is to be provided prior to order. When converting a PDF, the scale is not precise.***

Rev.	Description	Initials



For more information on EV charging for your installation please visit www.sync.energy or click the image