



N

PROPOSED SITE PLAN

Scale 1:500 @ A4

0 10 20 30 40 50

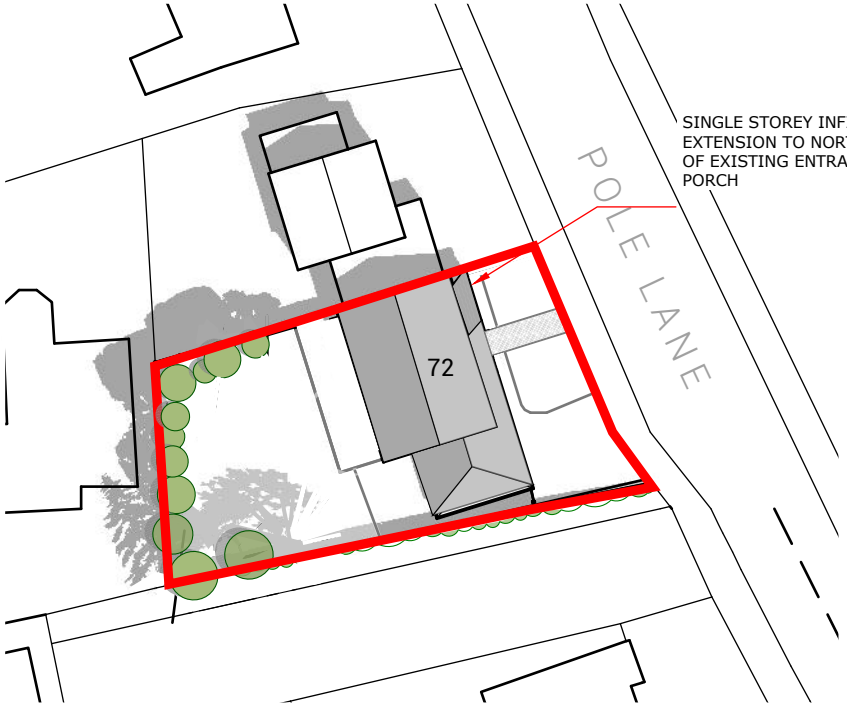


N

LOCATION PLAN

Scale 1:1250 @ A4

SINGLE STOREY EXTENSION

0 25 50 100

Notes: Do not scale from this drawing. Use figured dimensions in all cases. Check all dimensions on site. Report any drawing errors or discrepancies to O'Brien & Noel Architects before proceeding. This drawing has been created for the purposes identified in the status and should only be used for this purpose. This is not a construction drawing. To be read in conjunction with all approved documents, permits, drawings and information and drawings from other appointed consultants.

Project: 72 Pole Lane, Unsworth, Bury, BL9 8PX

Drawing: Proposed Site & Location Plan

Job-Dwg No: 153-P09_RevB

PLANNING

07/06/2025

tel: 0151 528 2211 email: contact@obriennoel.com web: www.obriennoel.com

O'BRIEN & NOËL ARCHITECTS

© Copyright O'Brien & Noel Architects. Studio 2FLA Limited trading as O'Brien & Noel Architects.