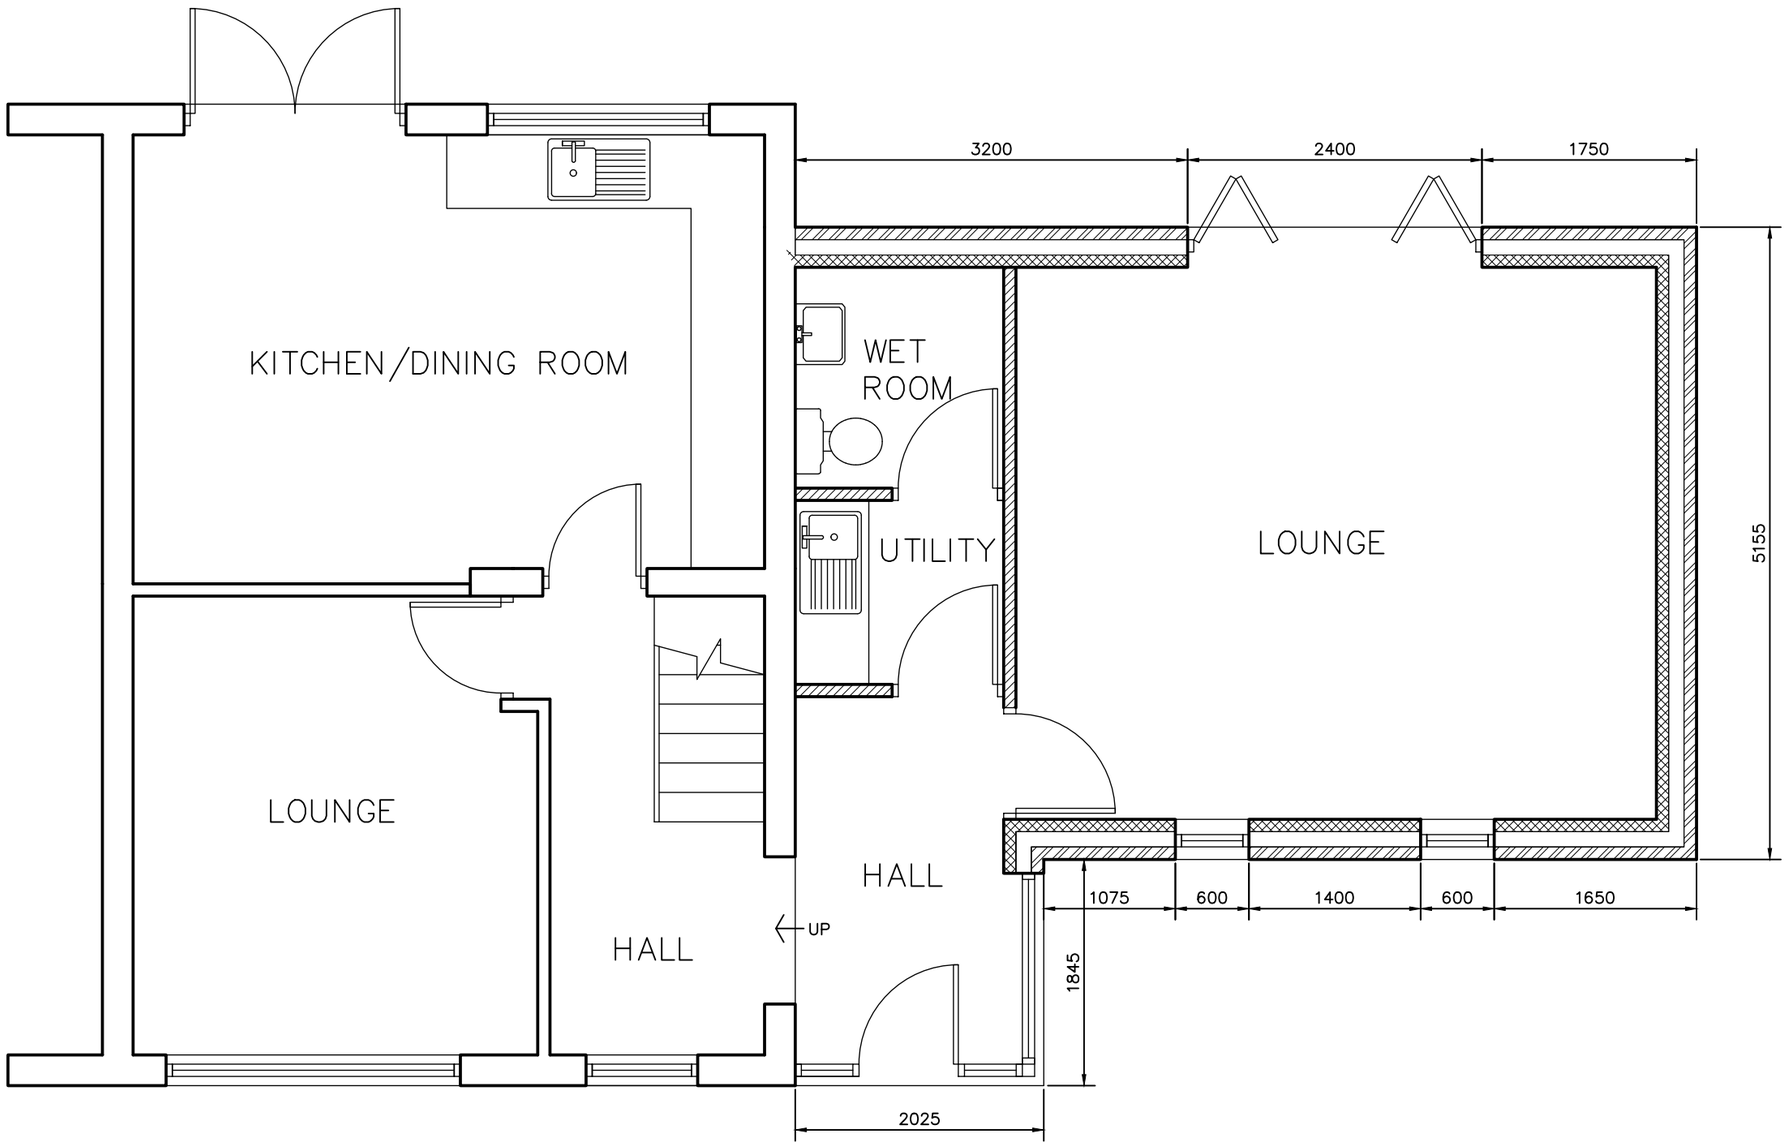


NOTES

- ALL DIMENSIONS TO BE CHECKED ON SITE
- NO DIMENSIONS TO BE SCALED FROM THIS DRAWING UNLESS OTHERWISE STATED

REVISION	DATE	
B	09.10.23	DIMENSIONS ADDED
A	04.05.23	MINOR AMENDMENTS TO SCHEME

FAST ARCHITECTURE

CLIENT
MS BRYONIE SHAW & MR STEWART HARNEY

PROJECT
11 NORMANY CRES. RADCLIFFE

DRAWING TITLE
GROUND FLOOR PLAN AS PROPOSED

SCALE	DATE	
1:50 @A3	03.23	
JOB NO.	DRAWING NO.	REV.
2023-03	07	B