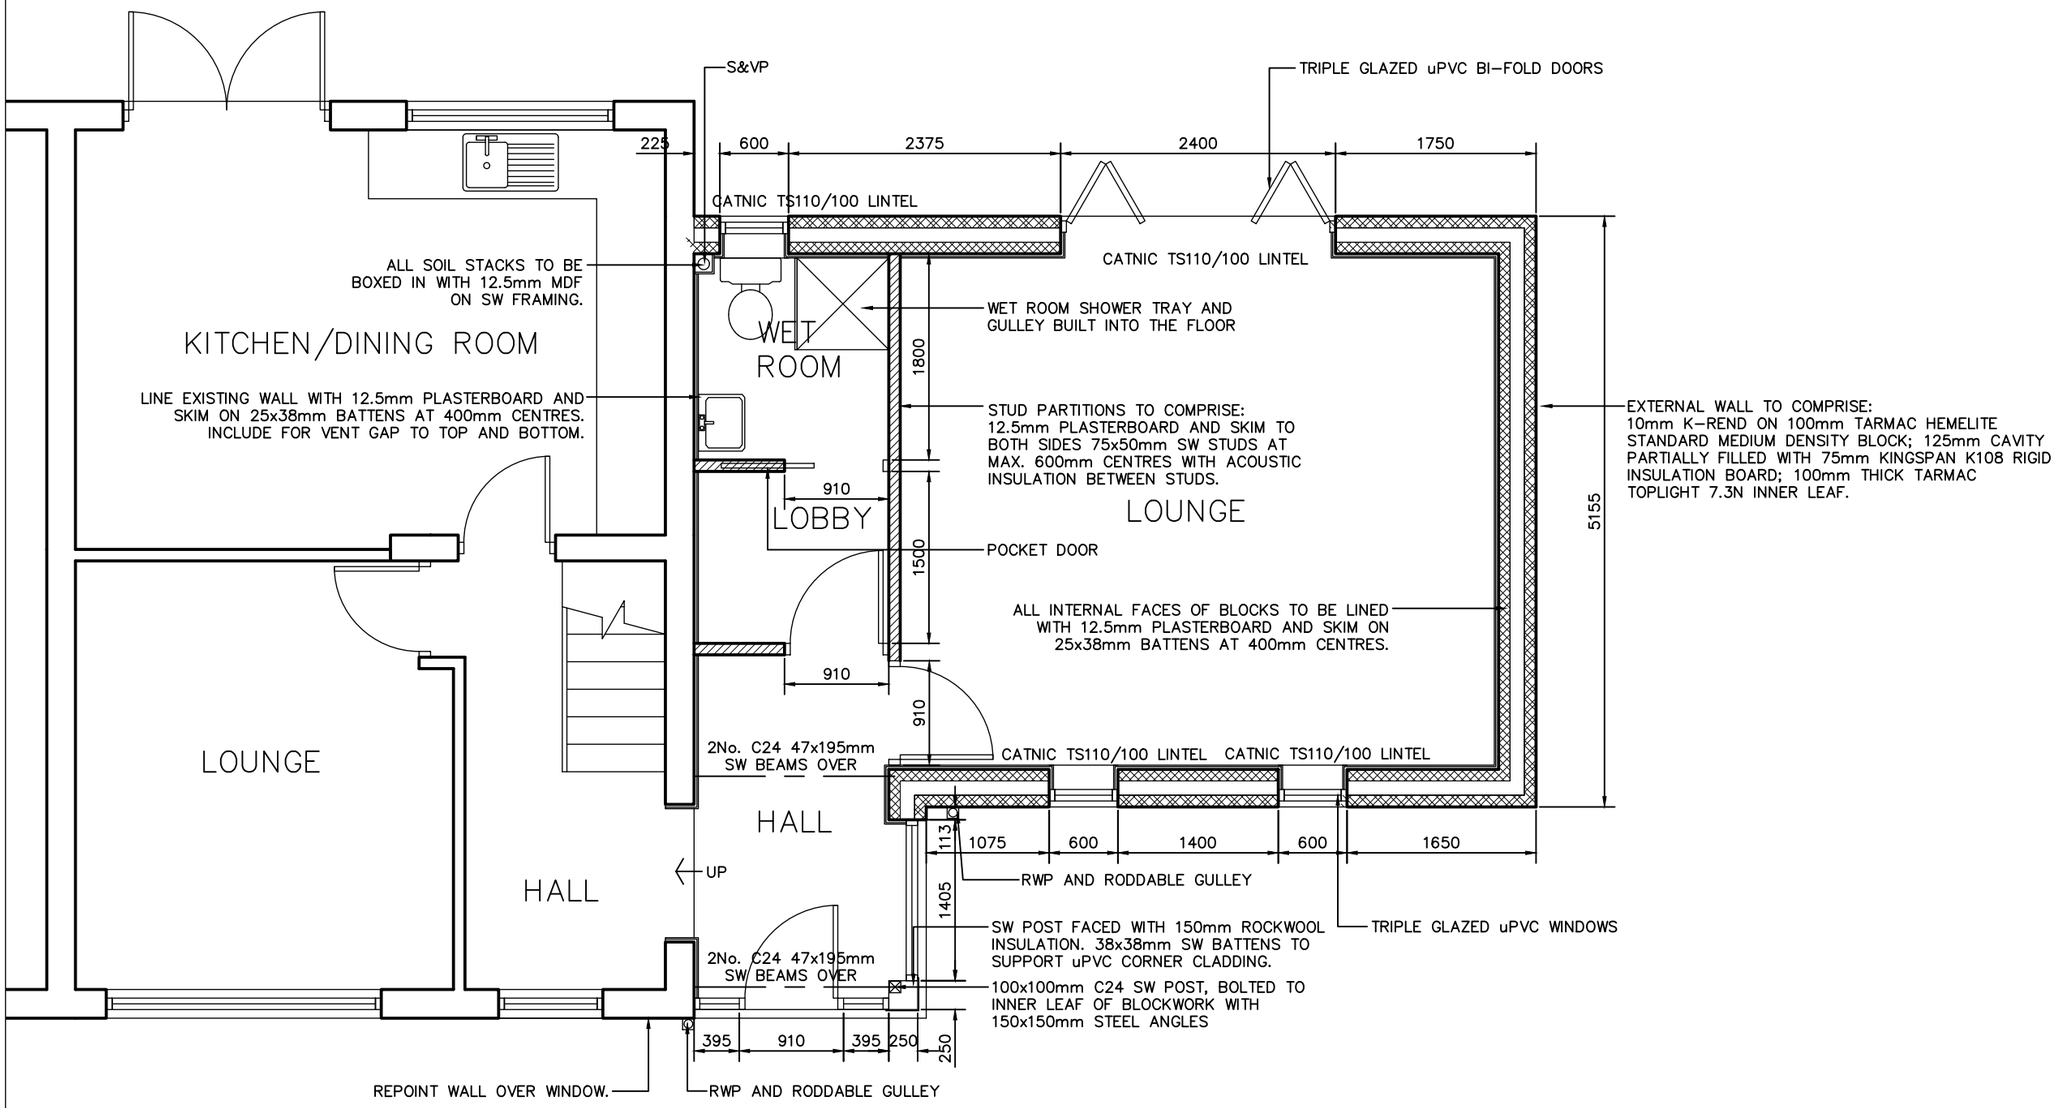

NOTES

- ALL DIMENSIONS TO BE CHECKED ON SITE
- NO DIMENSIONS TO BE SCALED FROM THIS DRAWING UNLESS OTHERWISE STATED

REVISION	DATE	
B	09.10.23	LENGTH OF EXTENSION REDUCED BY 50mm
A	18.08.23	MINOR AMENDMENTS.

FAST ARCHITECTURE

CLIENT
MS BRYONIE SHAW & MR STEWART HARNEY

PROJECT
11 NORMANY CRES. RADCLIFFE

DRAWING TITLE
GROUND FLOOR PLAN AS PROPOSED

SCALE	DATE
1:50 @A3	08.23

JOB NO.	DRAWING NO.	REV.
2023-03	111	B