
Existing Roof Plan

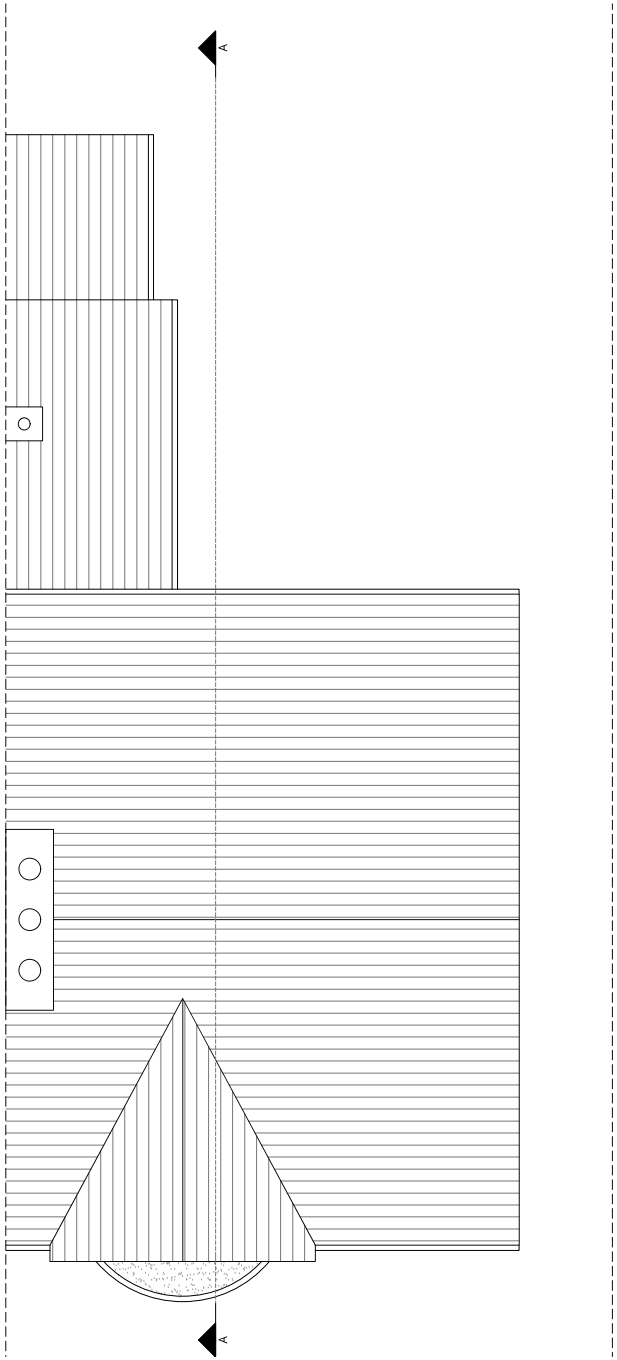

m 0 1 2 3 4 5

SCALE 1:50

Mulholland Architecture

E chris@mulhollandarchitecture.co.uk
M +44 (0)7923156723

© COPYRIGHT. This drawing is protected by copyright and shall not be reproduced in any form without first gaining permission from Mulholland Architecture Ltd

Mulholland Architecture shall have no responsibility for any use made of this document other than for which it was prepared and issued.

All dimensions and levels should be checked on site. All dimensions to be taken on site prior to manufacture of any component or element. Do not scale from this drawing. Please report any discrepancies to Mulholland Architecture.

All works to be in accordance with all current editions and relevant clauses of building regulations, British Standards, Codes of Practice and HSE directives even if not stated.

All pipes, drains, services etc to be accurately located on site prior to demolition/excavation/construction, All disturbed surfaces to be made good thereafter.

Final building works to be in accordance with relevant building regulations - Structural engineers drawings to supercede drawn information.

If in doubt, ask.

Revision	Date	Author
*	18/08/22	

Stage:
Existing Drawings

Drawing Title:	Drawing Size:
Existing Roof Plan	1:50 @A2

Project:	Job Number: 033
Ground Floor Rear Extension inc. Internal Remodelling	

Client:
Adrian & Liz Hughes

Site Address:
3 Elm Grove, Prestwich, Manchester M25 3DN

Drawn: CM	Date: Aug '22	Stage: Ex
Reviewed by:	Drawing No.	Revision:
CM	Ex-033-101	