

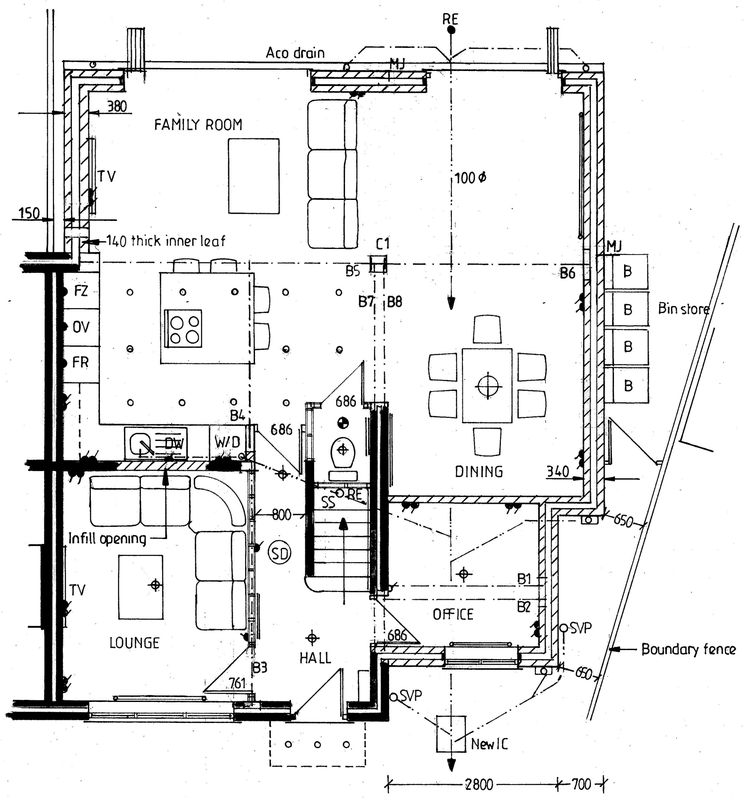



GROUND FLOOR PLAN

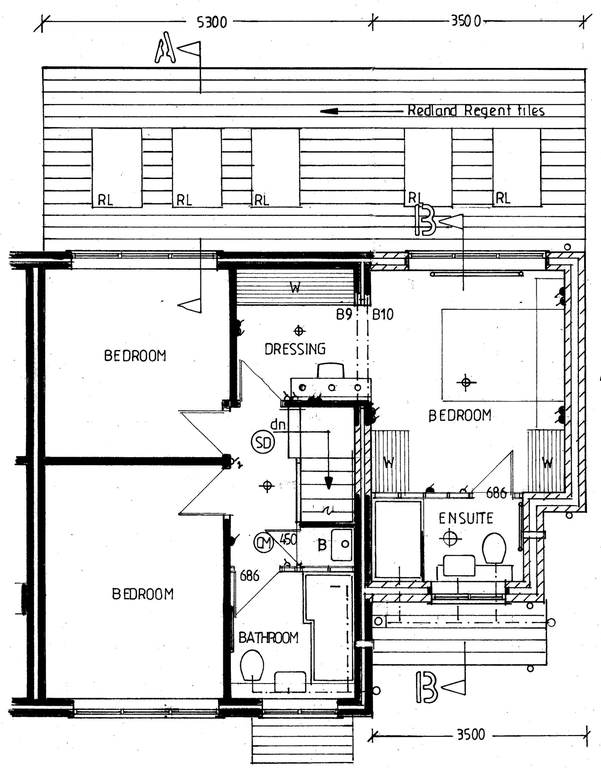


FIRST FLOOR PLAN

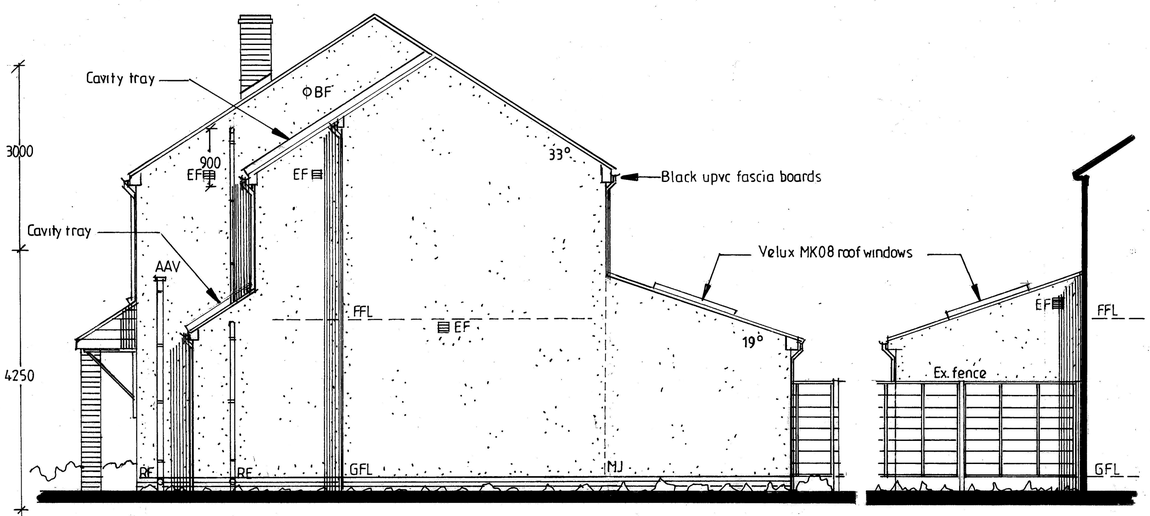

SIDE ELEVATION

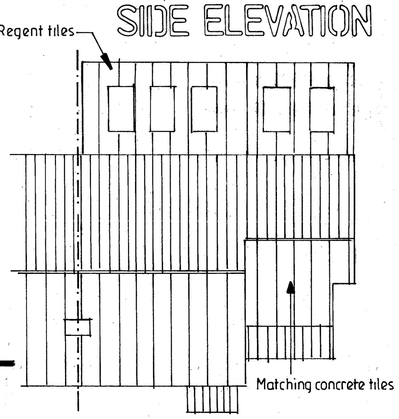



SIDE ELEVATION

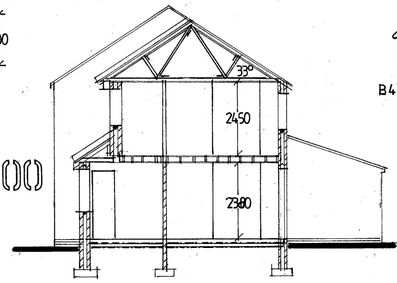

1:100

SECTION B-B

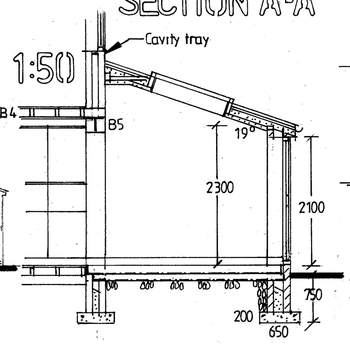


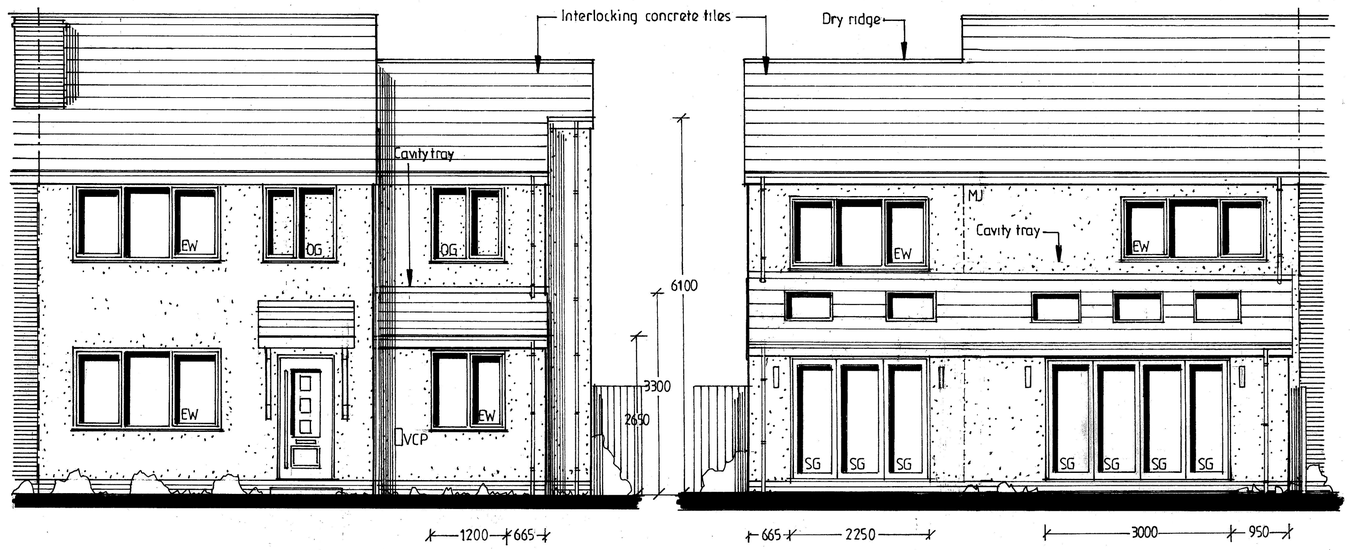

FRONT ELEVATION

VCP-Vehicle charging point

REAR ELEVATION

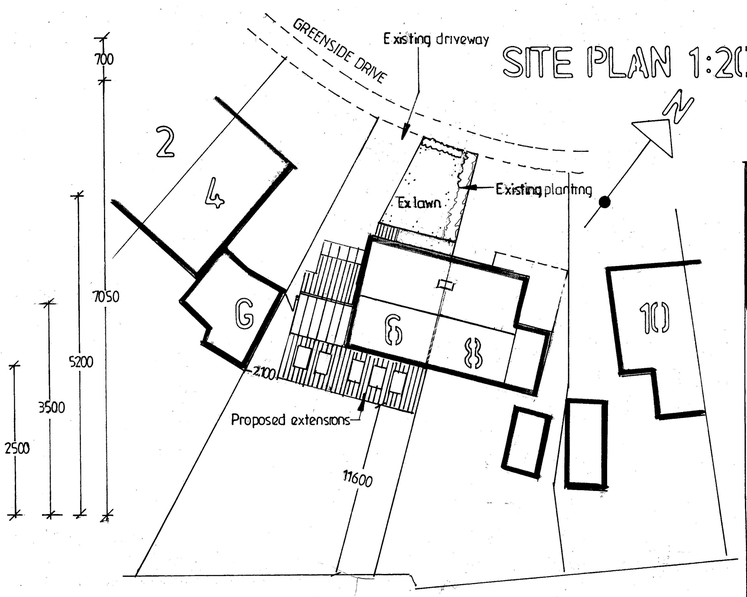

SITE PLAN 1:200

Rev B- New dropped kerb removed 29/03/2025
Rev A- Single storey extension extended behind dining room 18/2/2025

0 0.5 1 2 3 4 5m
SCALE BAR 1:50 at A1

PROPOSED FLOOR PLANS, ELEVATIONS, SECTION & ROOF PLAN 1:50

ROOF PLAN 1:100

White K Render

Black upvc windows

Grey interlocking tiles

Black gutters & rainwater pipes

PROPOSED SINGLE AND TWO STOREY EXTENSIONS

FOR MR MARK HAYNES

AT 6 GREENSIDE DRIVE
GREENMOUNT
BL8 4BE

ADRIAN HUGHES
ARCHITECTURAL SERVICES

SCALE 1:50 1:100

DATE JAN.2025

DRAWING NO.
2/34/2025