KEY PLAN

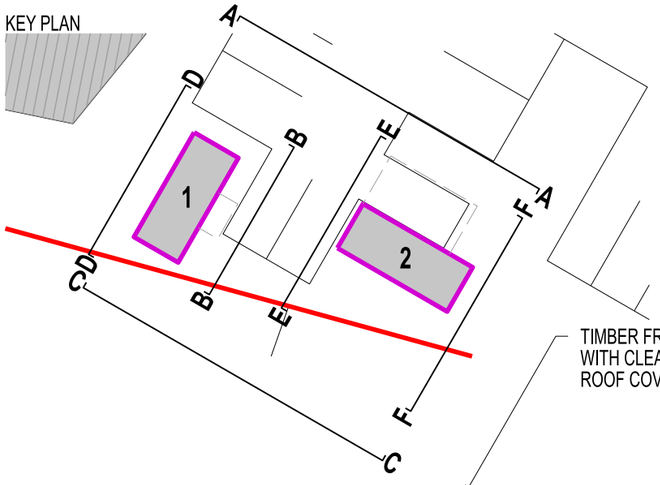

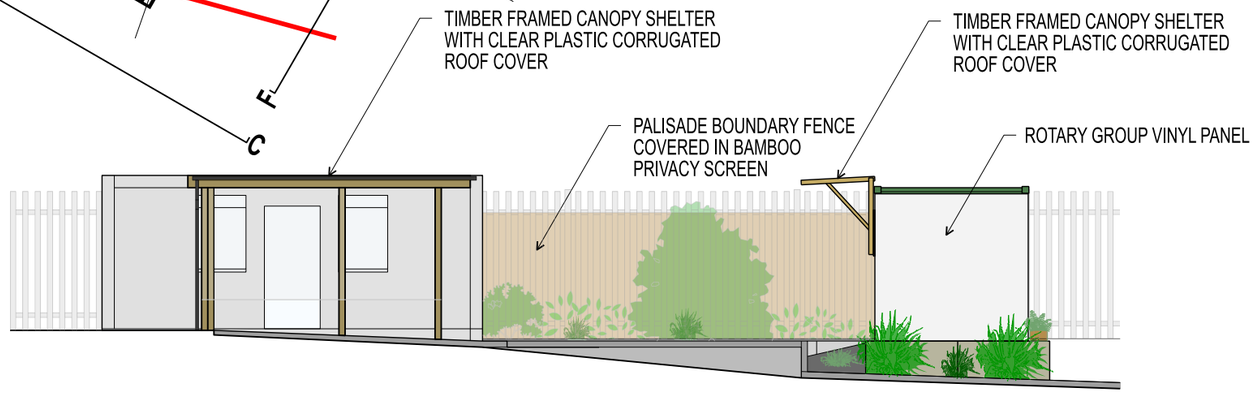

ELEVATION A-A:
EAST ELEVATION

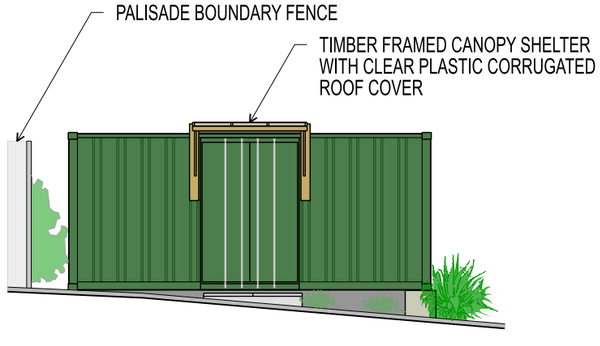

ELEVATION B-B:
SHIPPING CONTAINER STORAGE SOUTHERN ELEVATION

SCALE 1:100

0m 1 2 3 4 5 6

N

1: SHIPPING CONTAINER STORAGE (5.9 x 2.5 x 2.6m)
2: RAMSBOTTOM PANTRY PORTAKABIN (5.9 x 2.5 x 2.7m)

(UNITS MEASURED BY L x W x H)

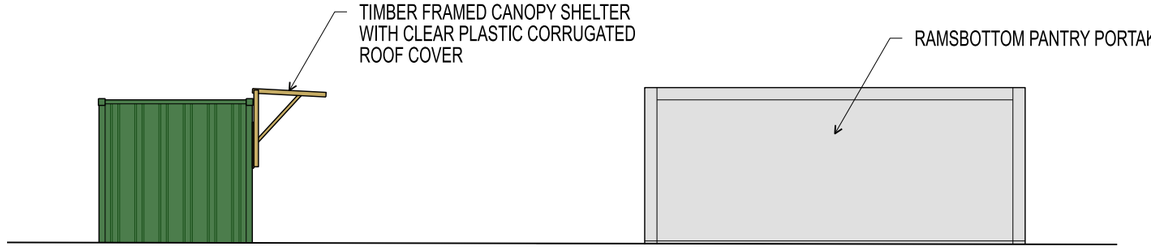

ELEVATION C-C:
WESTERN ELEVATION

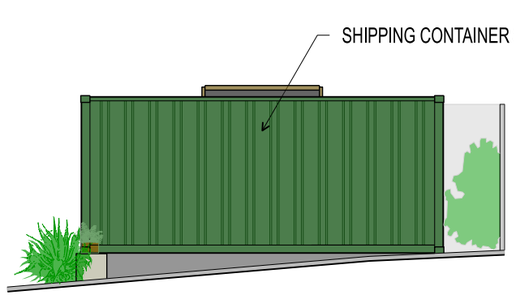

ELEVATION D-D:
SHIPPING CONTAINER STORAGE NORTHERN ELEVATION

ELEVATION E-E:
RAMSBOTTOM PANTRY PORTAKABIN NORTHERN ELEVATION

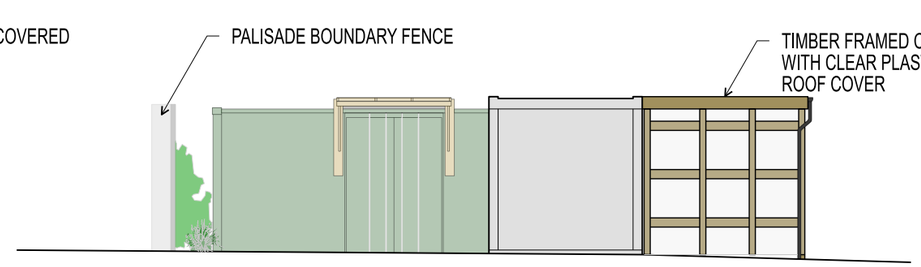

ELEVATION F-F:
SOUTHERN ELEVATION

REV. DATE NOTES INIT.

CLIENT / PROJECT
CHRIST CHURCH
RAMSBOTTOM

DRAWING TITLE
PORTOKABIN AND STORAGE
CONTAINER ELEVATIONS

STATUS
PLANNING

DATE	DRAWN	SCALE @ A3
21.02.23	RG	1:100

PROJECT NUMBER	UNIT / BLOCK	CI / SFB CODE	TYPE & NUMBER	REVISION LETTER

DRAWING NO.
11173 EXT E01

Site Location Plans	L	GA Plans	P	Elevations	E
Sections	S	Details	D	Prefix: Colour	C

THE RATCLIFFE GROVES PARTNERSHIP

MANCHESTER
105 MANCHESTER ROAD
BURY LANCASHIRE BL9 0TD
T. 0161 797 6000 E. manchester@rgp.uk.com
www.rgp.uk.com

LONDON
19 BEDFORD ROW
LONDON WC1R 4EB
T. 020 7600 6666 E. london@rgp.uk.com

RGP architects

rebecca.grattage 11 Burnside Edenfield 21/02/2023 10:28:06 P:\0DGN\11000\11100-11199\11173\1-Sheets\RAMSBOTTOM CHRIST CHURCH\11173-EXT-L-ELEVATIONS.dgn