


EXISTING FRONT ELEVATION (part)

SEE DRAWING 216 (200) 03

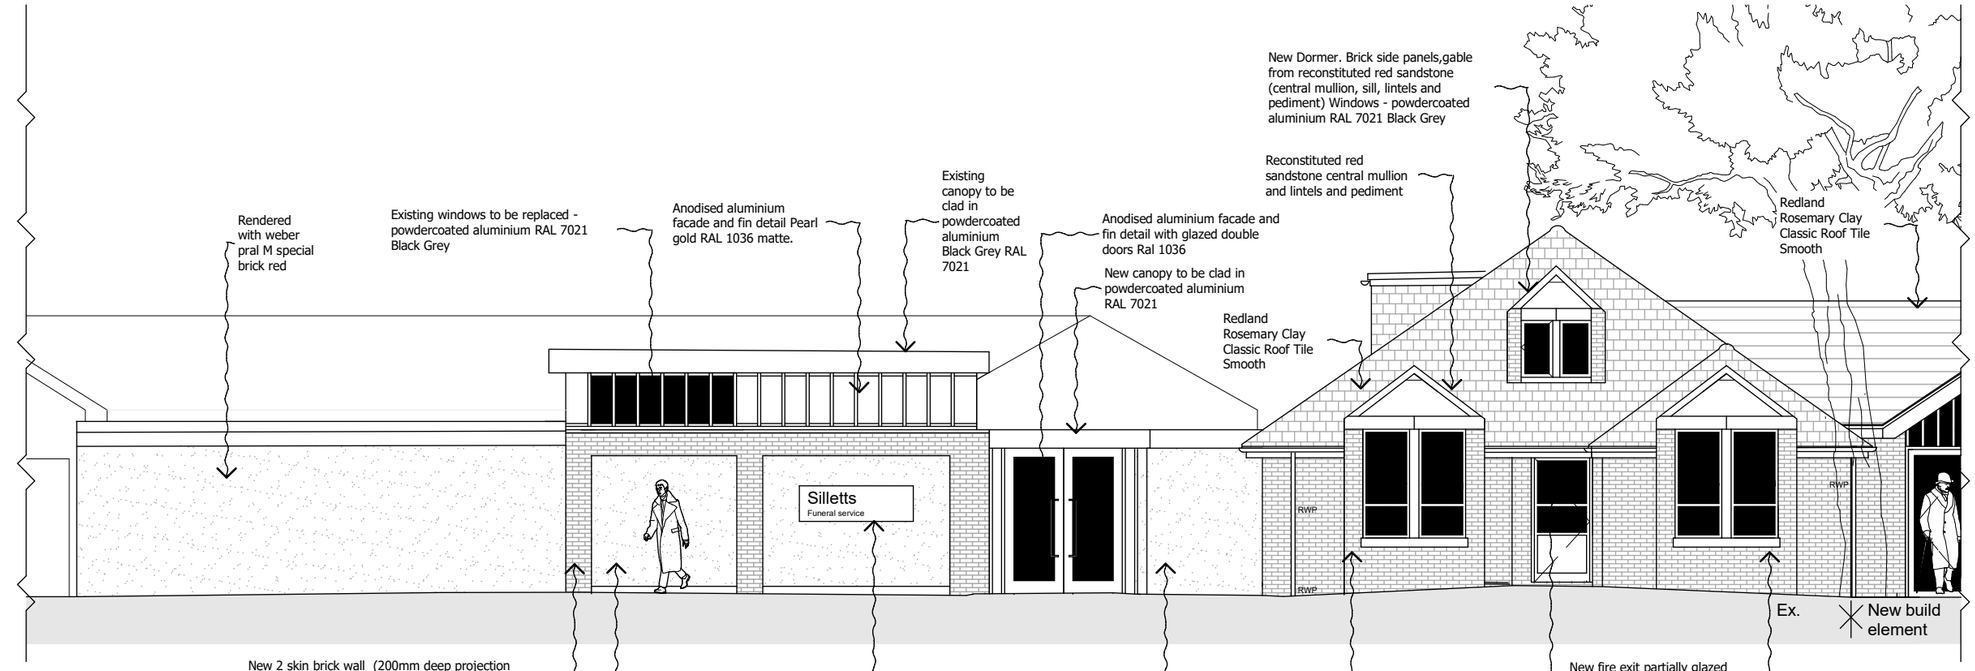

SEE DRAWING 216 (200) 04

PROPOSED FRONT ELEVATION (part)

SCALE BAR 1:100

0 5 10

Legends & Notes:

Rev	Date	Descriptor	
P01	11.07.25	Issued for planning	PMB

Workshop
DESIGN STUDIO

Workshop design studio ltd
Email info@workshopdesignstudio.uk

Project:
Silletts Funeral Service
Kelsil, Spring Lane, Radcliffe, Bury
Manchester M26 2TQ

Client:
Silletts Funeral Service

Drawing Title:
Existing and Proposed Elevation

Scale 1:100 @A3

(Project number)DWG number_Revision
216 (200) 02 **P01**