
Barrack Fold Farm

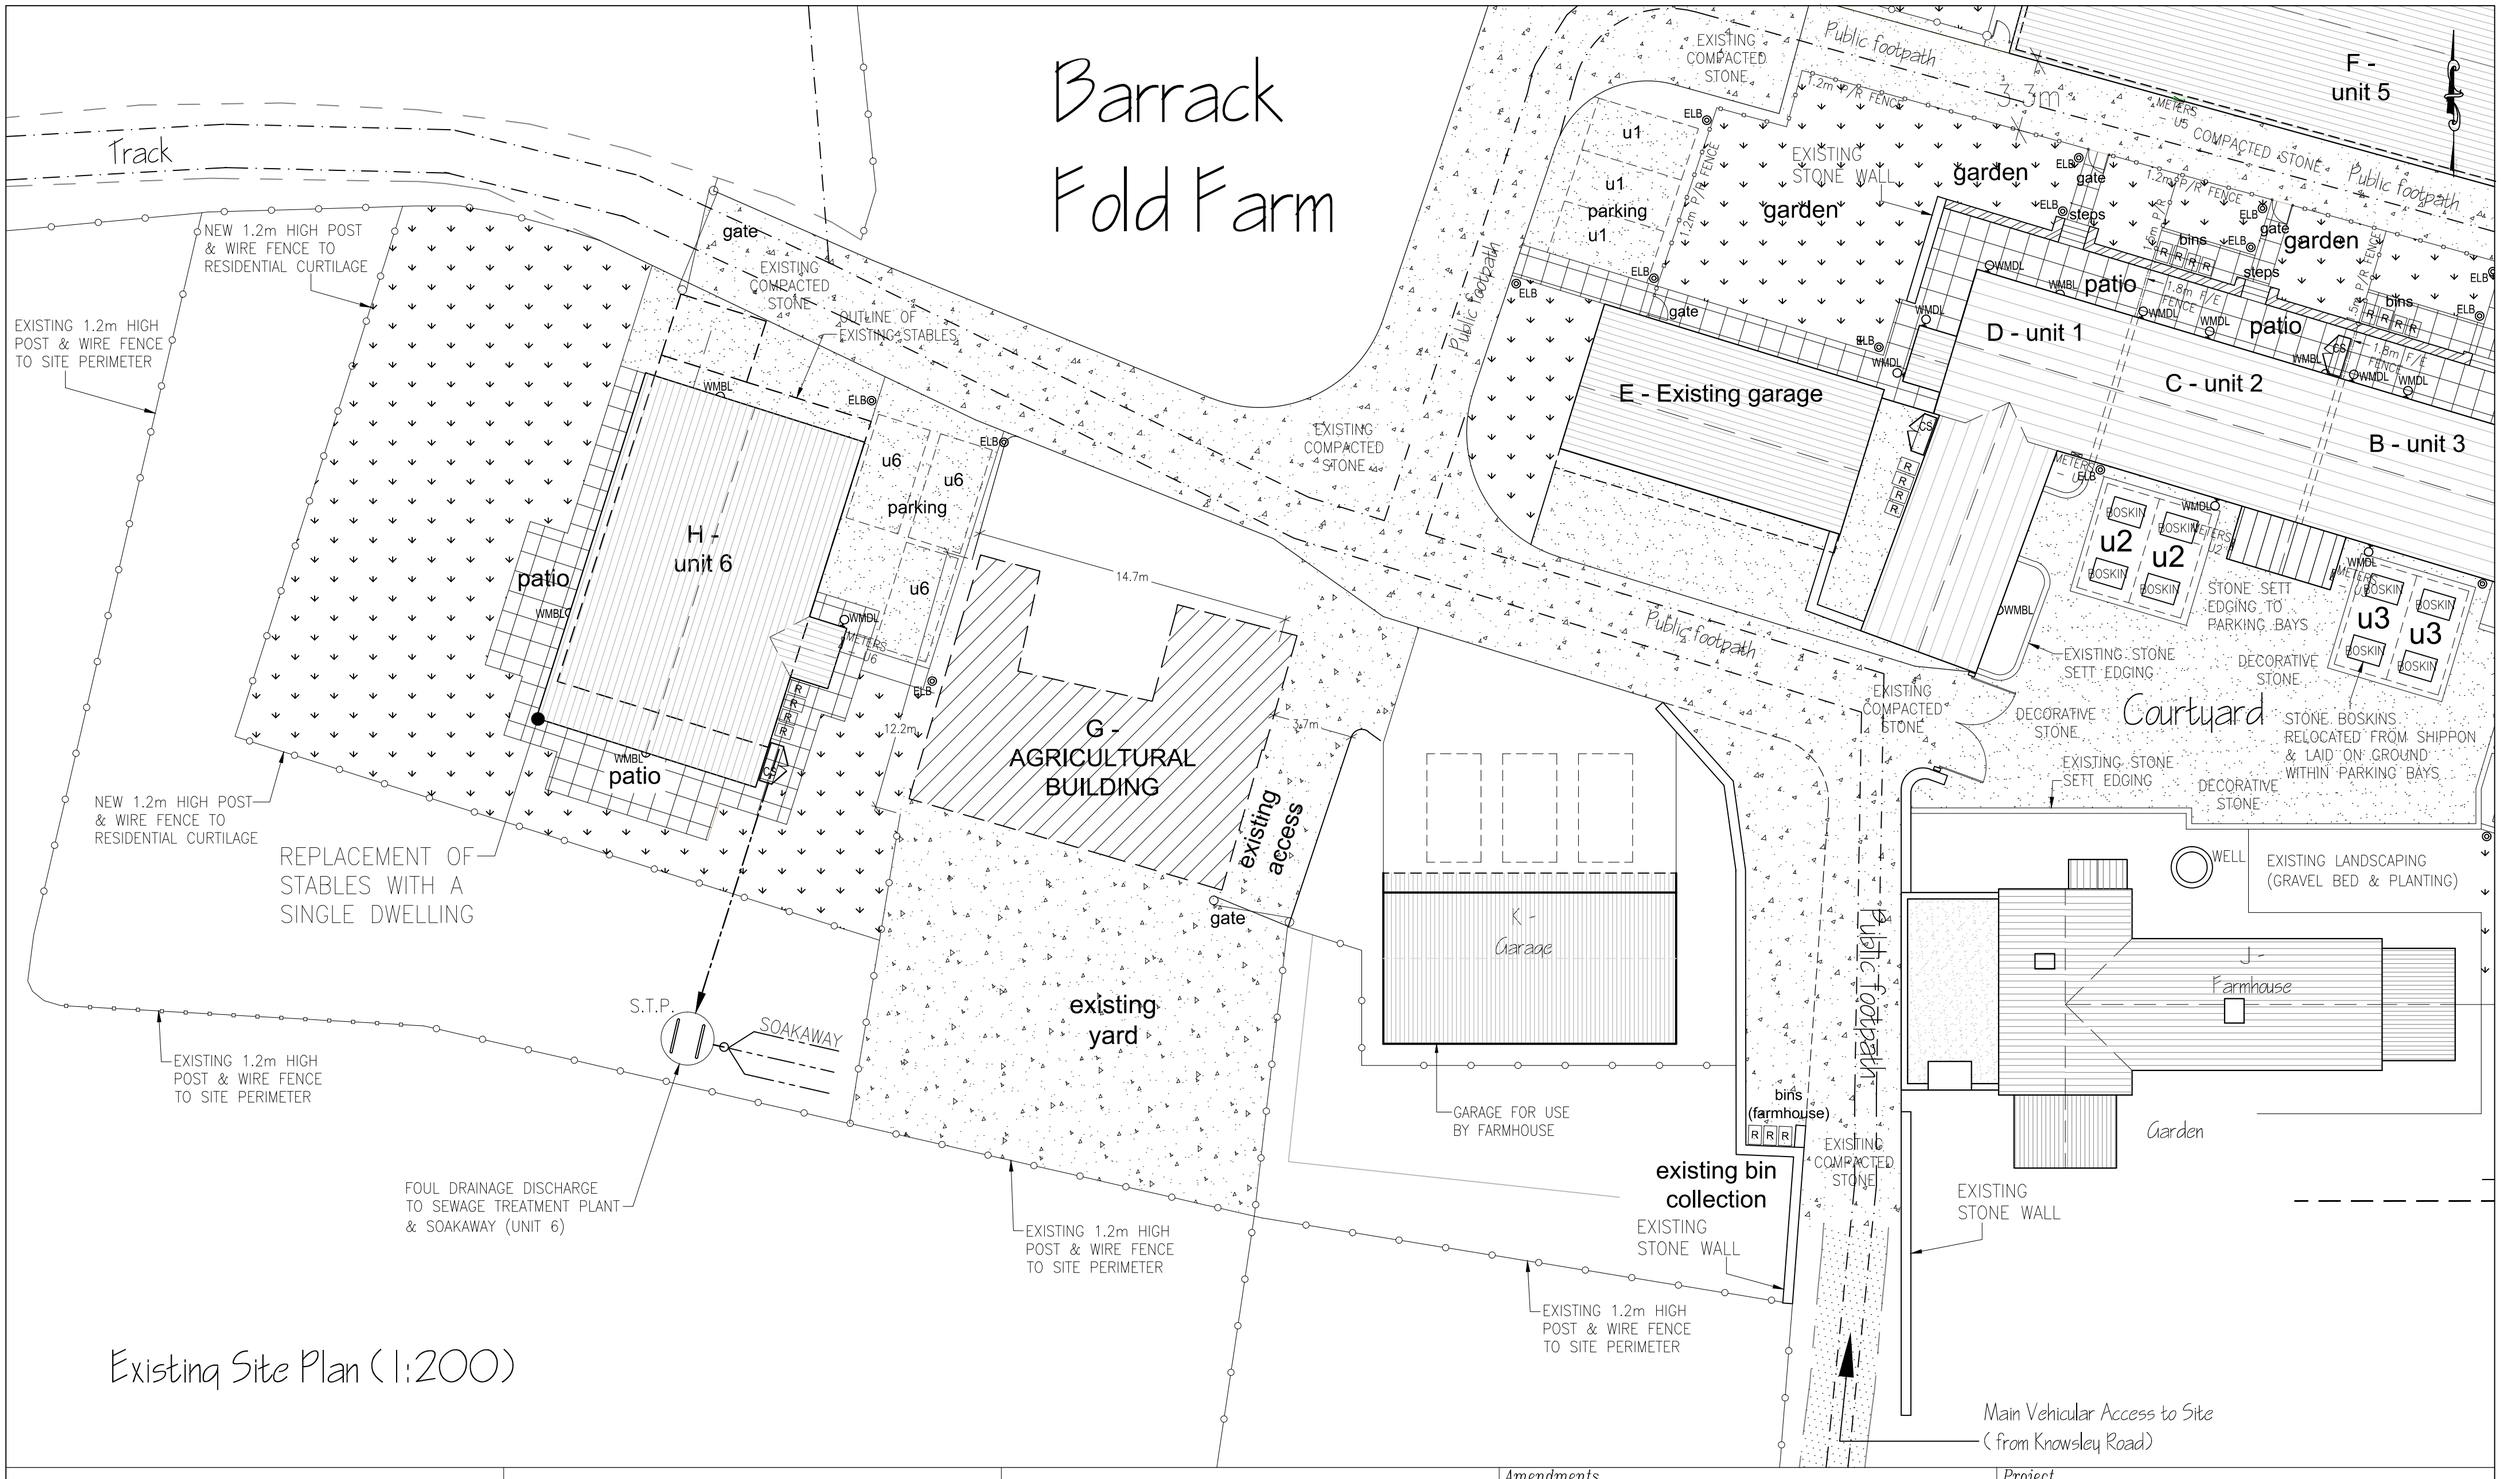

Existing Site Plan (1:200)

Amendments	Project
	Title: REPLACEMENT AGRICULTURAL BUILDING AT BARRACK FOLD FARM, OFF KNOWSLEY ROAD, AINSWORTH, BL2 5PU~
	Client: MR C. D. DUDLEY
	Dwg. No.: 23/1323/271 – EXISTING SITE PLAN

Date	Plot Scale	Drawn by	Status
19.06.2023	A2@1:200	JPE	PLANNING