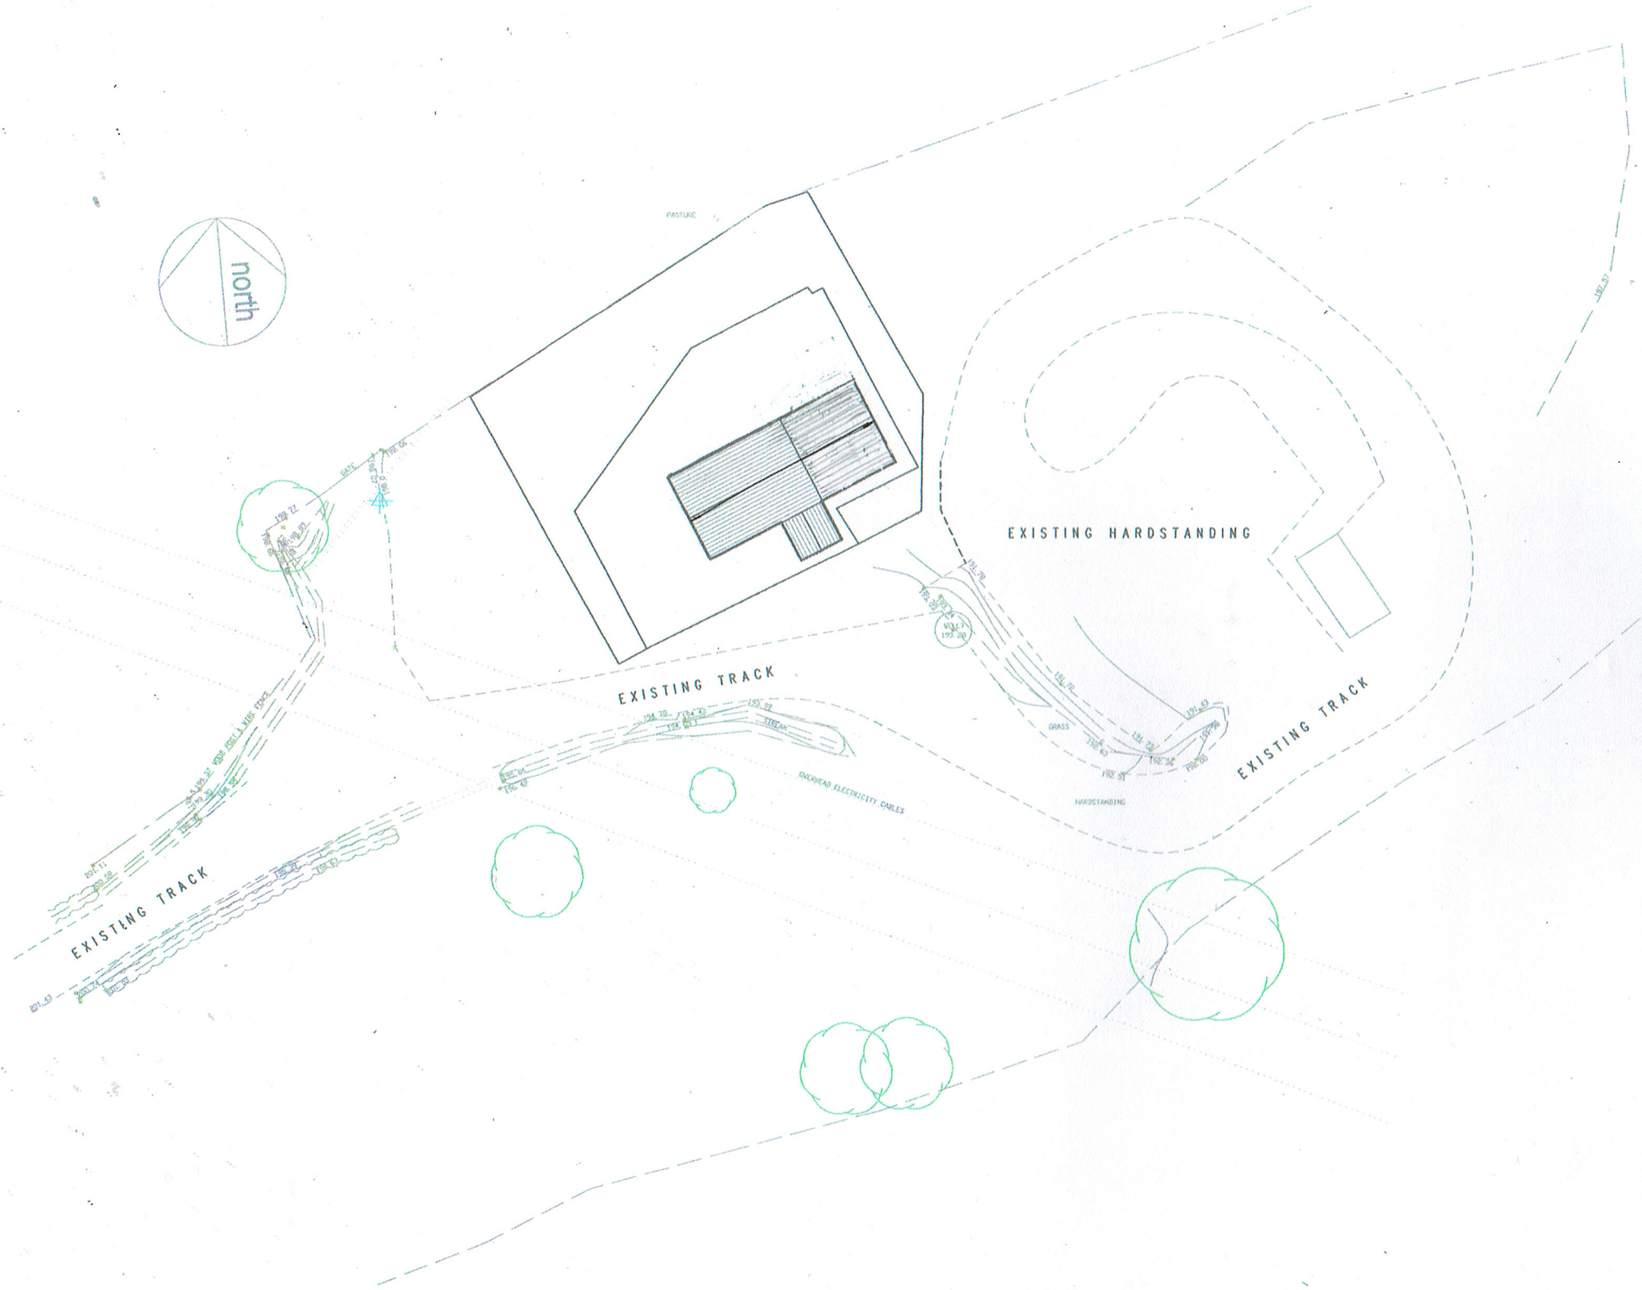

proposed site plan illustrating
access track and field boundaries

proposed replacement farmhouse at

Burnt House Farm
Turton Road
Tottington
Bury

scale 1:200 @ A1

0m 20m
linear scale 1:200 @ A1

drawing number BHF-24-03-22-E

Rae Connell Associates Building Design and Planning Consultants
214 Burnley Road Bacup Lancashire 01706 879000