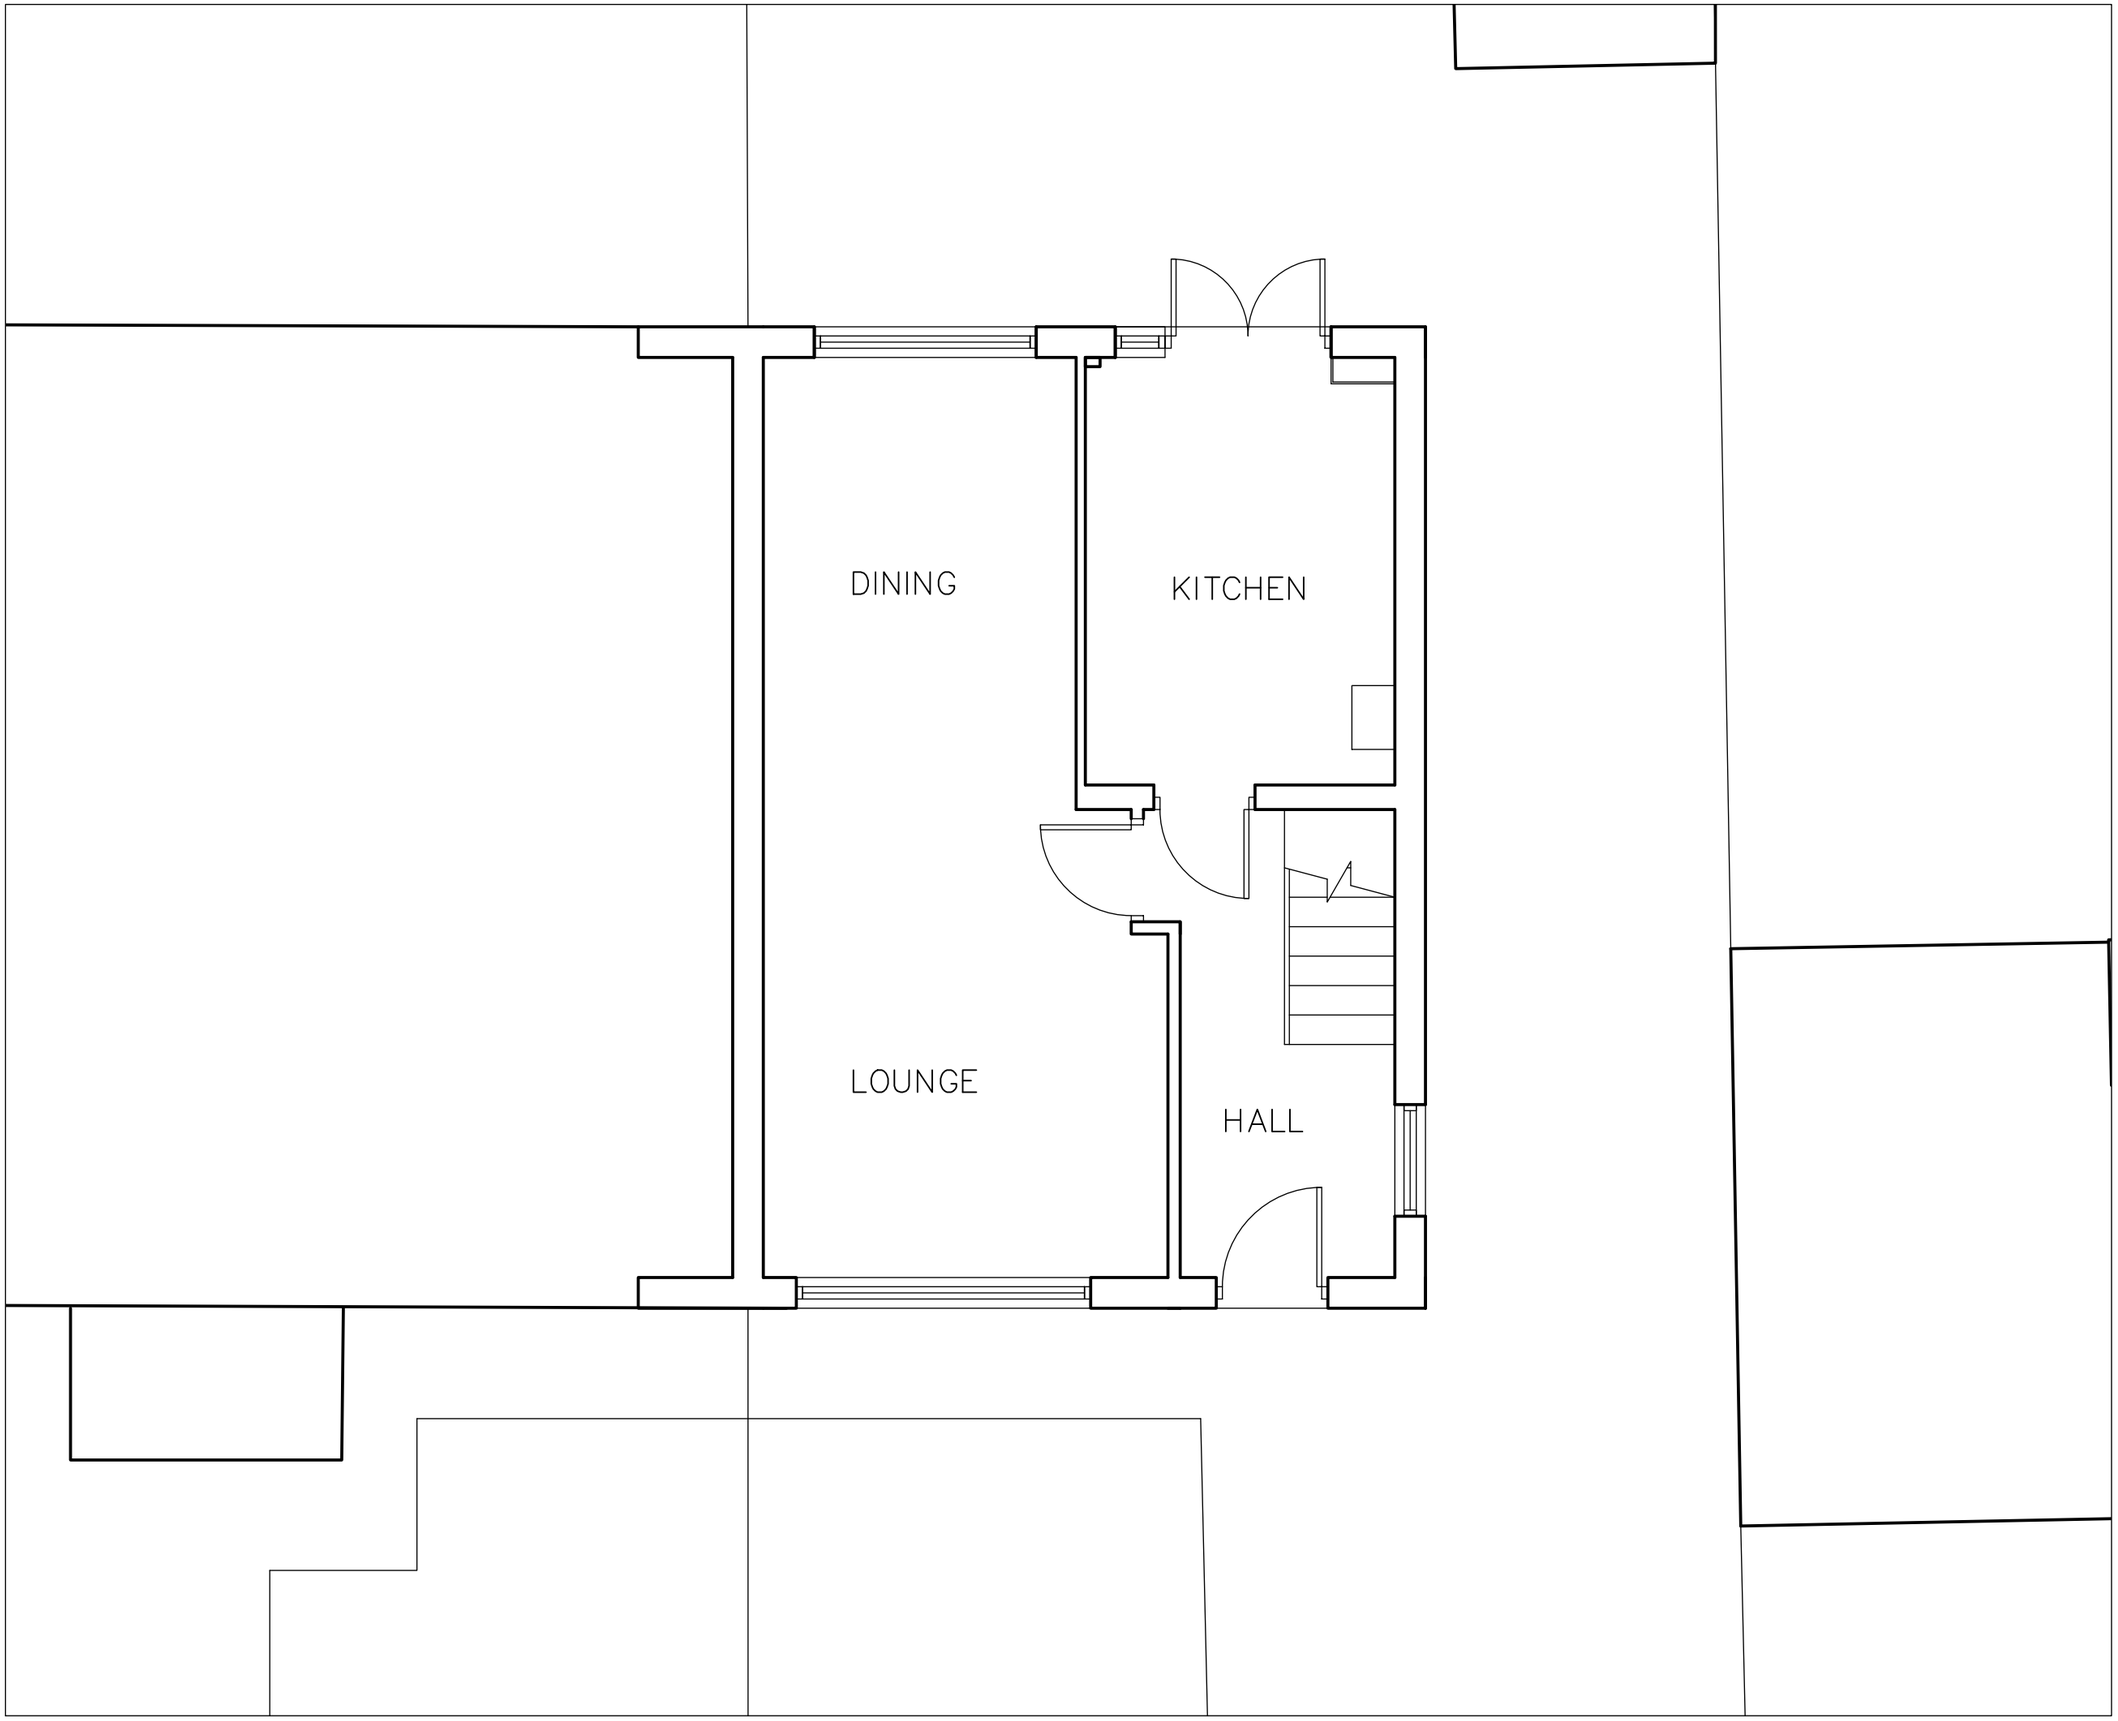


Notes

- All dimensions to be checked on site
- No dimensions to be scaled from this drawing unless otherwise stated

Revision	Date

FAST
ARCHITECTURE

Client
MR B FORD AND
MISS B YOUNG

Project
29 NORMANDY CRESCENT
TOILET AND SHOWER ROOM

Drawing Title
GROUND FLOOR PLAN
AS EXISTING

Scale	Date
1:50 @A3	07.24

Job No.	Drawing No.	Rev.
2024-17	03	