

Cross Section of Proposed Memorial plaques in relation to existing Monument

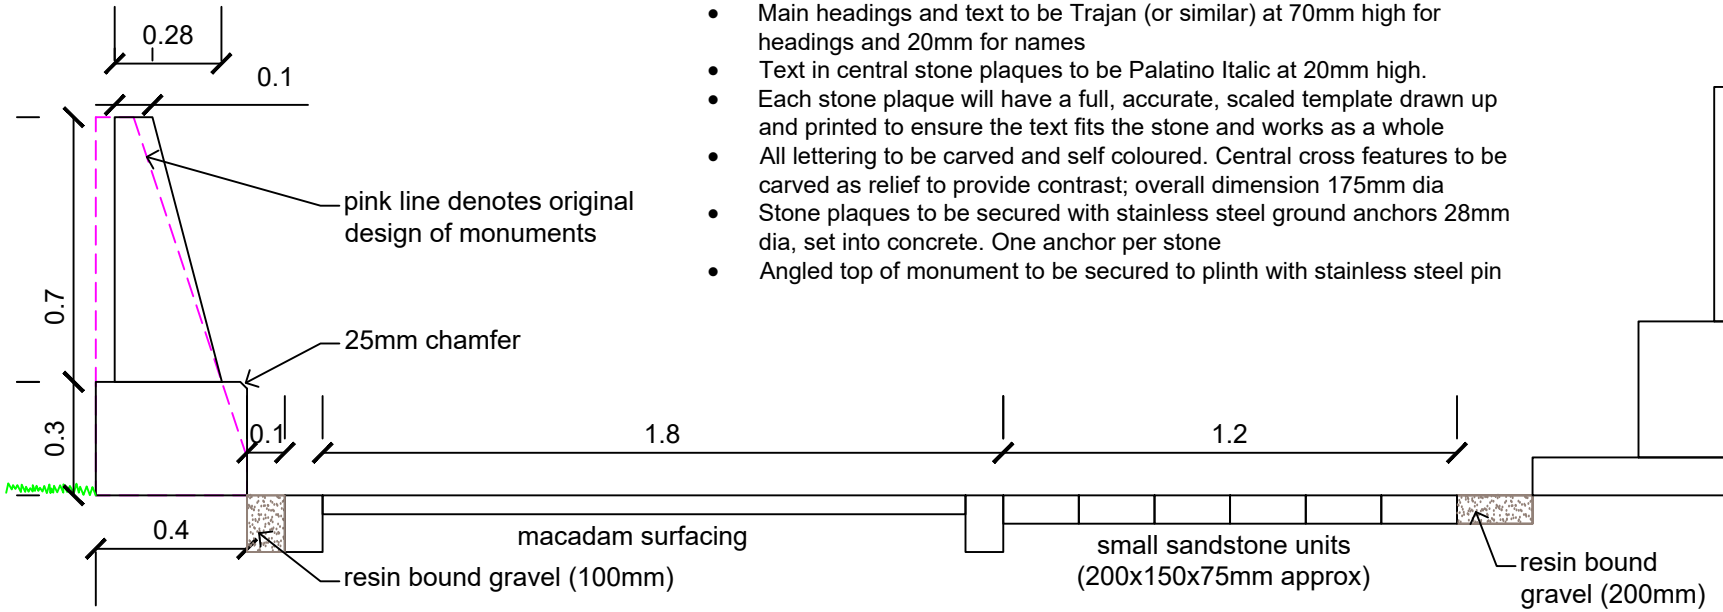


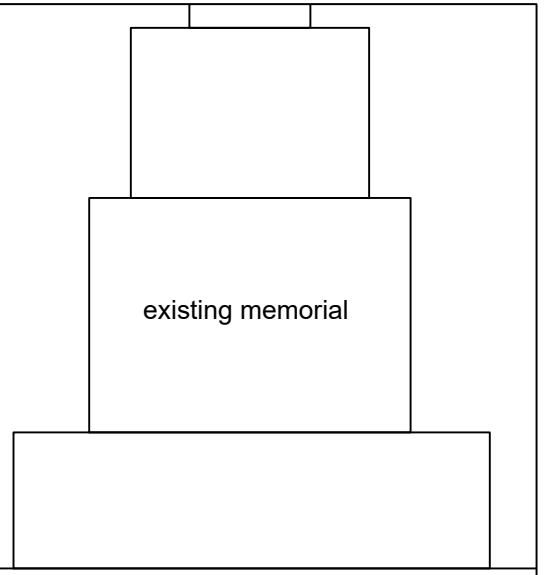


Proposed Memorial Plaques Notes

- Main headings and text to be Trajan (or similar) at 70mm high for headings and 20mm for names
- Text in central stone plaques to be Palatino Italic at 20mm high.
- Each stone plaque will have a full, accurate, scaled template drawn up and printed to ensure the text fits the stone and works as a whole
- All lettering to be carved and self coloured. Central cross features to be carved as relief to provide contrast; overall dimension 175mm dia
- Stone plaques to be secured with stainless steel ground anchors 28mm dia, set into concrete. One anchor per stone
- Angled top of monument to be secured to plinth with stainless steel pin

Front Elevation of Proposed Memorial plaques

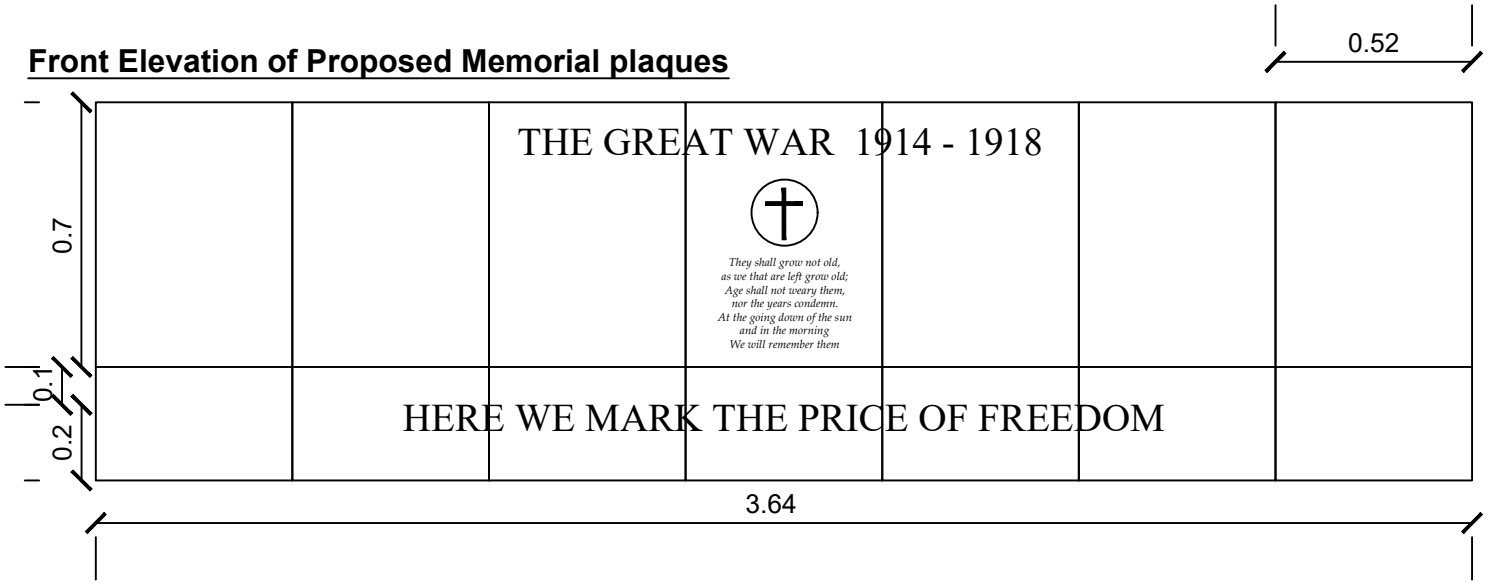

Construction Detail of Proposed Memorial Plaques

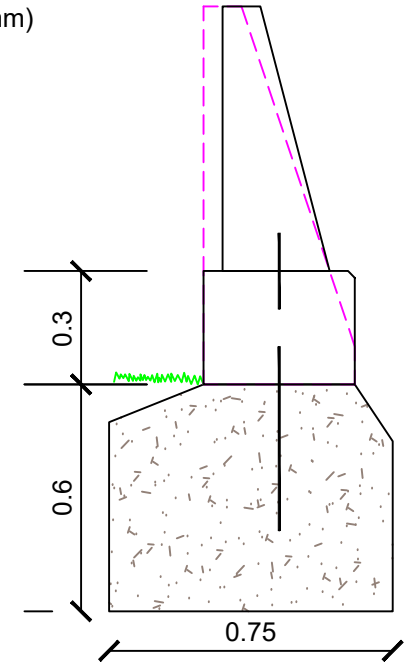

Notes
1) Figured dimensions to be taken. Do not scale dimensions. Contractors must verify all dimensions on site before preparing shop drawings or commencing any work.
2) Copyright© This drawing must not be reproduced without the permission of Proffitts CIC
3) Reproduced from 1998 Ordnance Survey mapping with permission of the controller of HMSO.

DATE	REVISION NOTES	ISSUE	CHKD
08.01.20	v1 - changes following meeting		
04.03.20	v2 - changes to space around monument		
28.07.21	v3 - changes design of memorial construction		

DESIGN | PLANNING | TENDER | CONTRACT

Proffitts
Investing in Communities
PROFFITTS - INVESTING IN COMMUNITIES
Tel: 01204 778907
email: communities@proffittscic.com
twitter: @proffittscic
www.proffittscic.com

CLIENT	St Paul's Memorial
PROJECT	St Paul's Memorial
TITLE	Proposed detail of plaques v1
SCALE	1:20@A4
DATE	07.01.2020
DRAWING NO.	218/D01 v3
DRAWN BY	RG
CHECKED BY	MP
PROJECT CODE	218
ISSUE	