
Key

1. Dark grey metal cladding with feature joints
2. PPC metal louvred plant screen in dark grey
3. Natural toned metal cladding with feature joints
4. Parapet capping / dark grey feature cladding band
5. Curtain walling to main entrance with dark grey frames
6. Curtain walling / windows with dark grey frames
7. Feature vertical fins
8. Dark grey steel external doors with over-door louvres
9. Brise soleil to play area canopies
10. Dark grey columns to external play areas
11. PPC aluminium flat bar balustrade in dark grey
12. Close boarded timber acoustic fence to play areas
13. Illuminated signage (subject to separate application)
14. Dark grey tiled cladding
15. Dark grey brick plinth

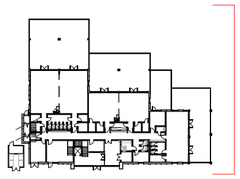

Key Plan


Scale Bars	TO BE USED ONLY AS GUIDANCE				
1:100	mm	1000	3000	5000	
1:200	mm	5000	8000		
1:500	M	5	15	25	
1:1250	M	10	30	50	70

NOTES

- All dimensions and levels are to be checked on site.
- Any discrepancies are to be reported to the architect before any work commences
- This drawing shall not be scaled to ascertain any dimensions. Work to figured dimensions only.
- This drawing shall not be reproduced without express written permission from AEW.
- Title overlay drawings and ownership boundaries are produced using all reasonable endeavors. AEW cannot be responsible for the accuracy or scale discrepancy of base plans supplied to them.
- All works are to be undertaken in accordance with Building Regulations and the latest British Standards.
- All proprietary materials and products are to be used strictly in accordance with the manufacturers recommendations.

This drawing contains the following model files: -

11302-AEW-XX-XX-M3-A-0001

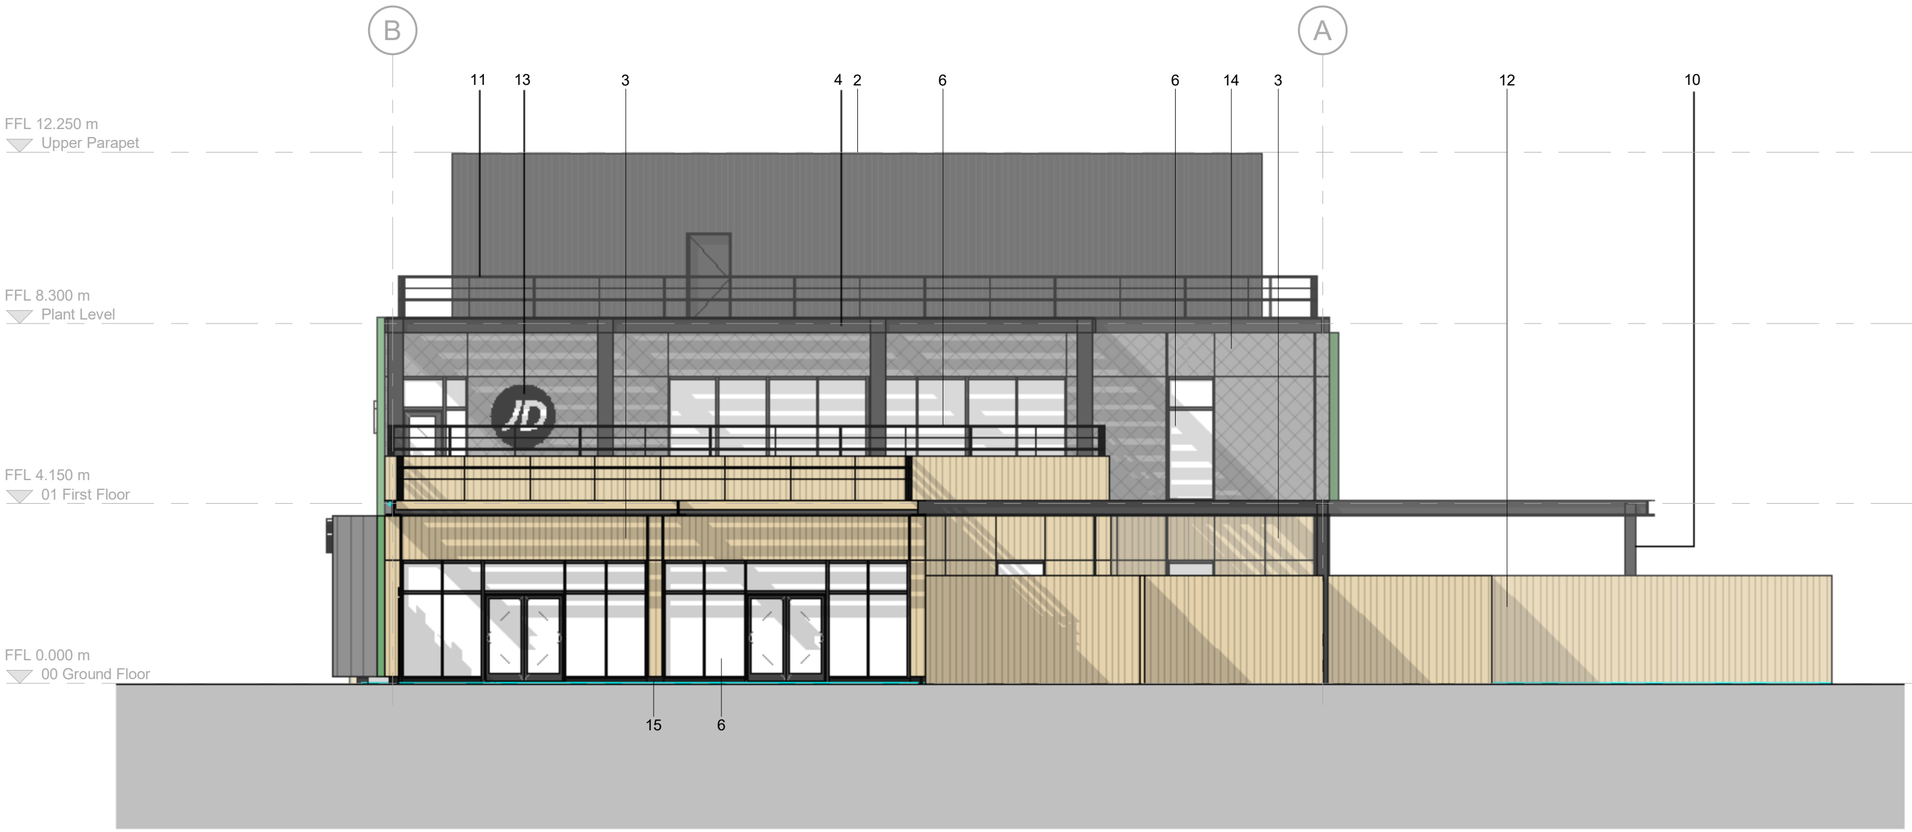

1 Proposed North West Elevation
Scale @ 1 : 100

CDM 2015

Client notified of duties: **19/01/2022**

Principal Designer: **David M. Eagle Ltd.**

Unless noted below, all known hazards have been highlighted on the drawing:

Rev	Date	Description	Drawn by	Checked By
P03	12/05/22	Updated to planning consultant comments	RP	PBH
P02	29/04/22	Revised to latest design	RP	PBH
P01	27/04/22	Initial Drawing Issue	RP	PBH

Status: S2 — Purpose of Issue: For Approval

drawing stage: **Planning**

client: **JD Group**

project: **JD Sports Campus Hub (Former A-Plant Site)**

drawing title: **Creche - Proposed North West Elevation**

date: 04/05/22 | drawn: KJ

scale @ A2: As indicated | checked: PBH

Rev **P03**

Dwg No **11302-AEW-02-XX-DR-A-0530**

aew architects
0161 214 4370
www.aewarchitects.com