
KEY

- AREA OF PROPOSED INTERNAL ALTERATIONS

- AREA OF PROPOSED EXTENSIONS / ELEVATIONAL CHANGES

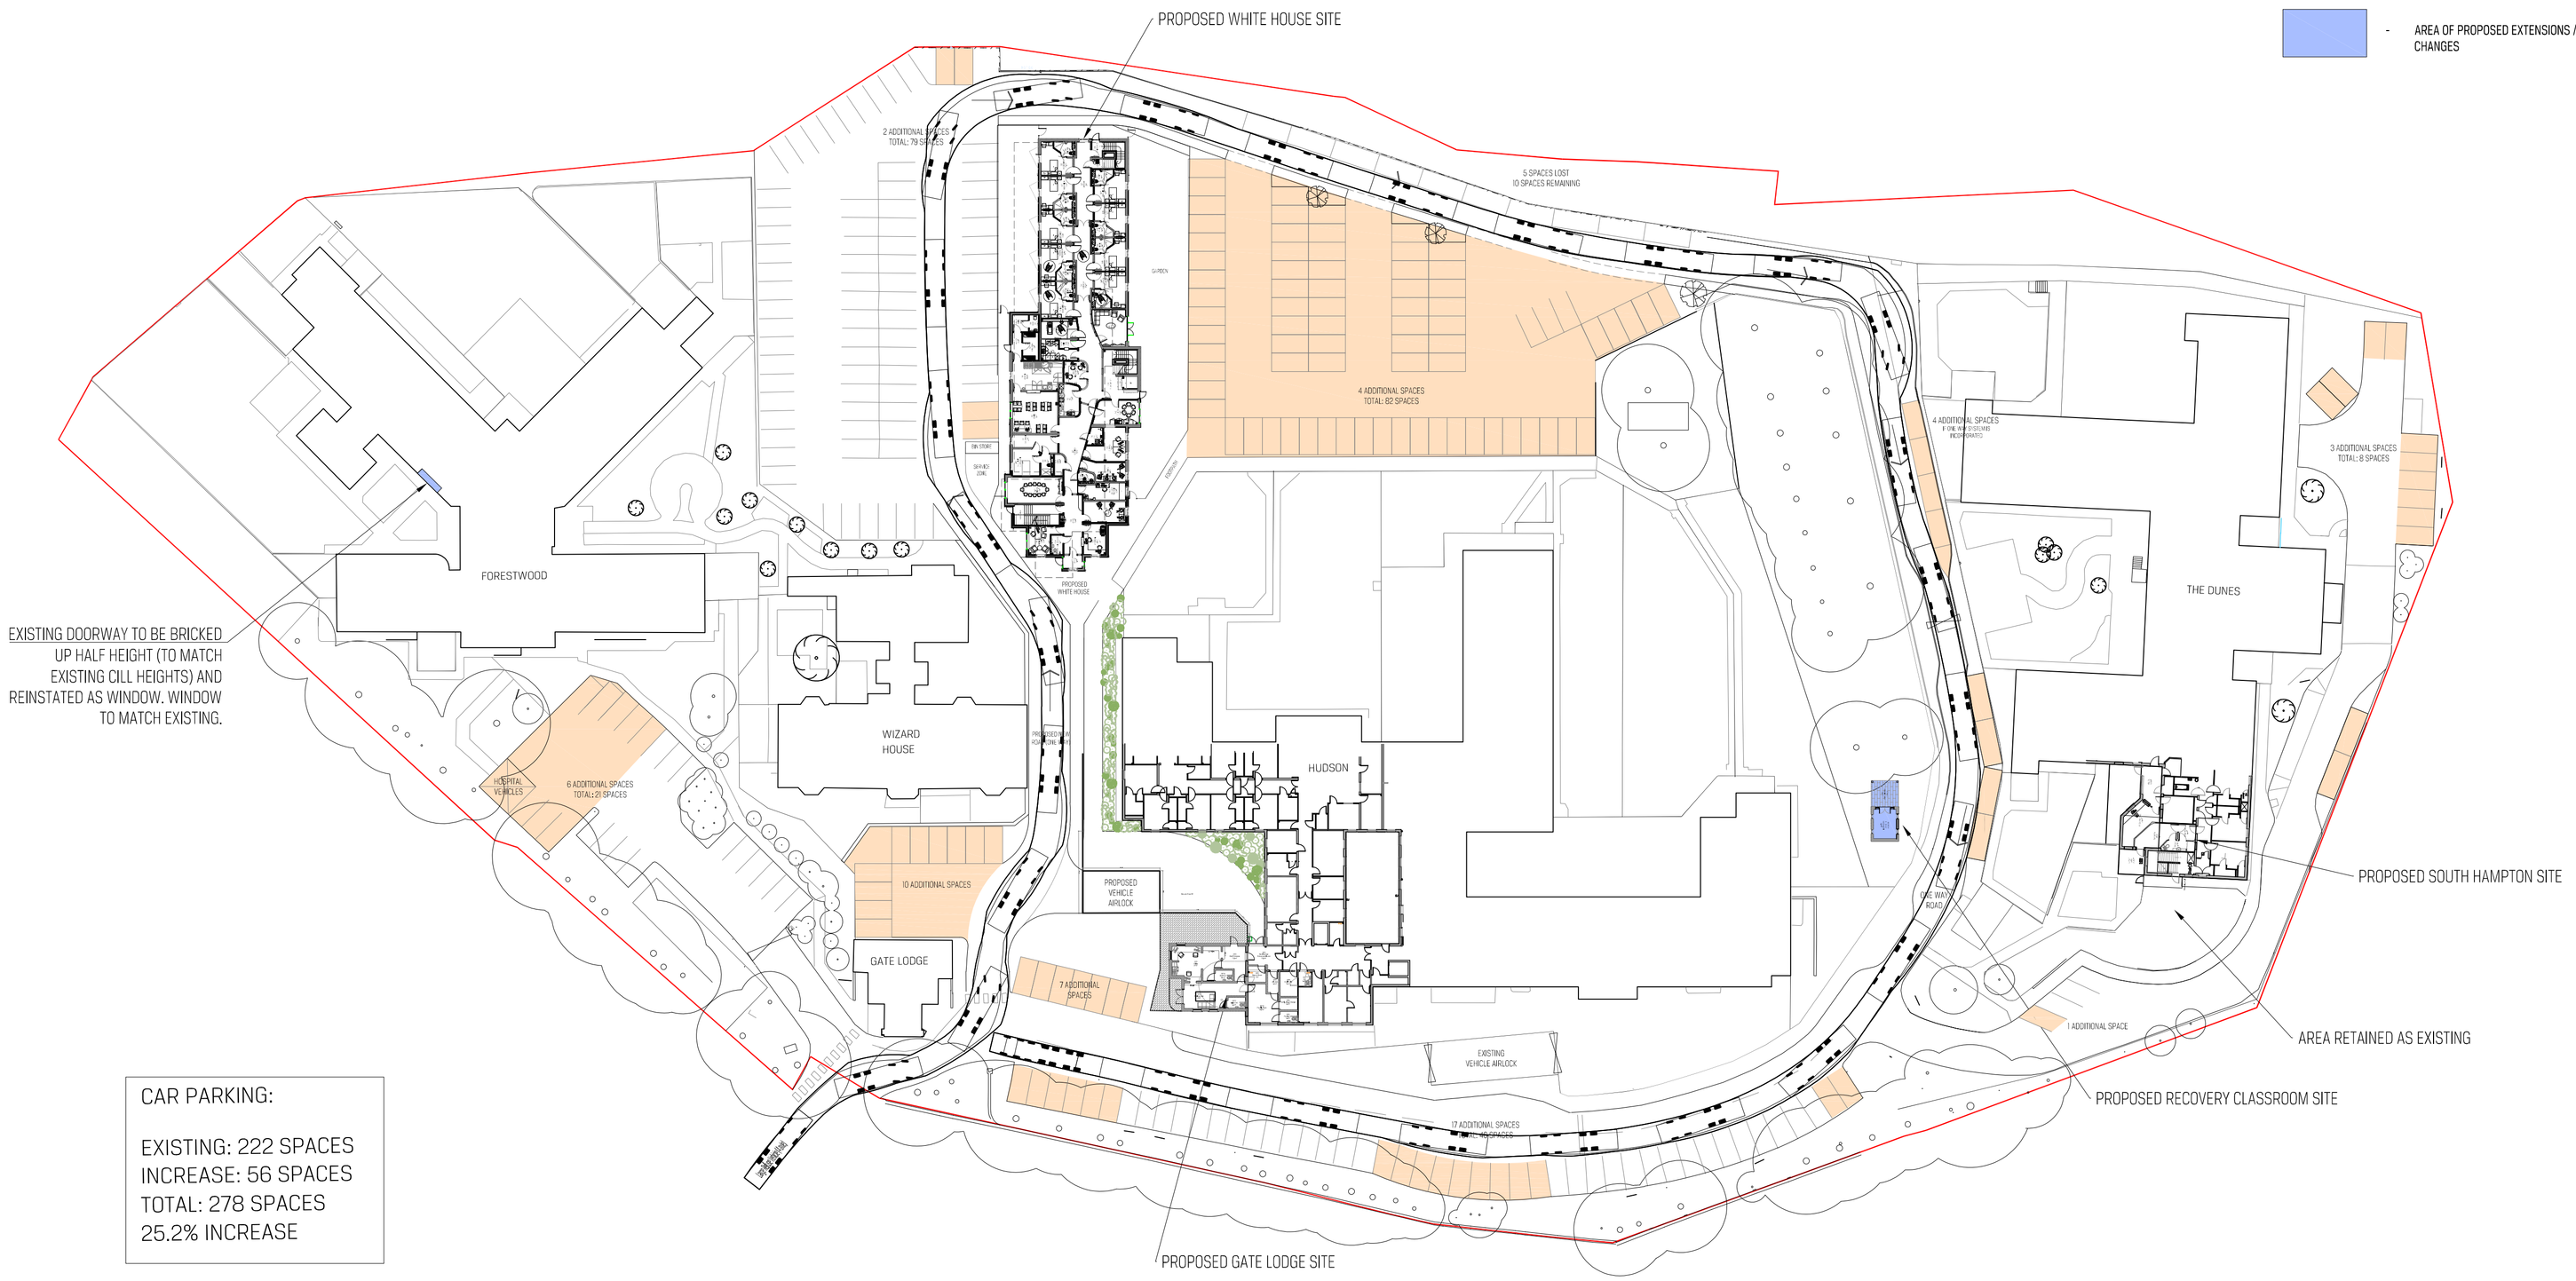

EXISTING DOORWAY TO BE BRICKED UP HALF HEIGHT (TO MATCH EXISTING CILL HEIGHTS) AND REINSTATED AS WINDOW. WINDOW TO MATCH EXISTING.

CAR PARKING:

EXISTING: 222 SPACES
INCREASE: 56 SPACES
TOTAL: 278 SPACES
25.2% INCREASE

PROPOSED SITE PLAN | SCALE 1:500

north

STATUS PLANNING

REVISION	DRAWN	CHECKED	DATE
G - PLANS UPDATED TO CLIENT UPDATES	GL	GL	01/09/21
F - RECOVERY CLASSROOM LOCATION UPDATED.	GL	GL	02/05/19
E - RECOVERY CLASSROOM UPDATED.	GL	GL	02/05/19
D - KEY PLAN INCLUDED.	GL	GL	30/04/19
C - AREA SHADING UPDATED.	GL	GL	29/04/19
B - RECOVERY CLASSROOM INCLUDED.	GL	GL	25/04/18
A - SITE PLAN UPDATED TO INCLUDE.	GL	GL	03/05/18

© Copyright SHACKARCHITECTURE ltd all rights reserved. Do Not scale this drawing. ALL dimensions are in millimetres unless stated otherwise. ALL dimensions must be checked on site prior to construction and any discrepancies reported to the architect.

SHACKARCHITECTURE ltd
A Unit 5, The Curve, 139 Telegraph Road, Heswall, Wirral, CH60 7SE
T +44(0)151 342 6516 E info@shackarchitecture.com W www.shackarchitecture.com

Client CYGNET

Project WHITE HOUSE, BURY

Title PROPOSED SITE PLAN

Scale 1:500@A1 Project. No. SHACK370 Dwg. No. B101 Rev G