

PURPOSE OF ISSUE	PLANNING

Do not scale from this drawing. All information should be checked by the contractor on site before commencing work. Any discreprencies should be reported to the architect immediately. All rights are reserved and are not transferable. Unauthorised reproductions of this drawing are not permitted.

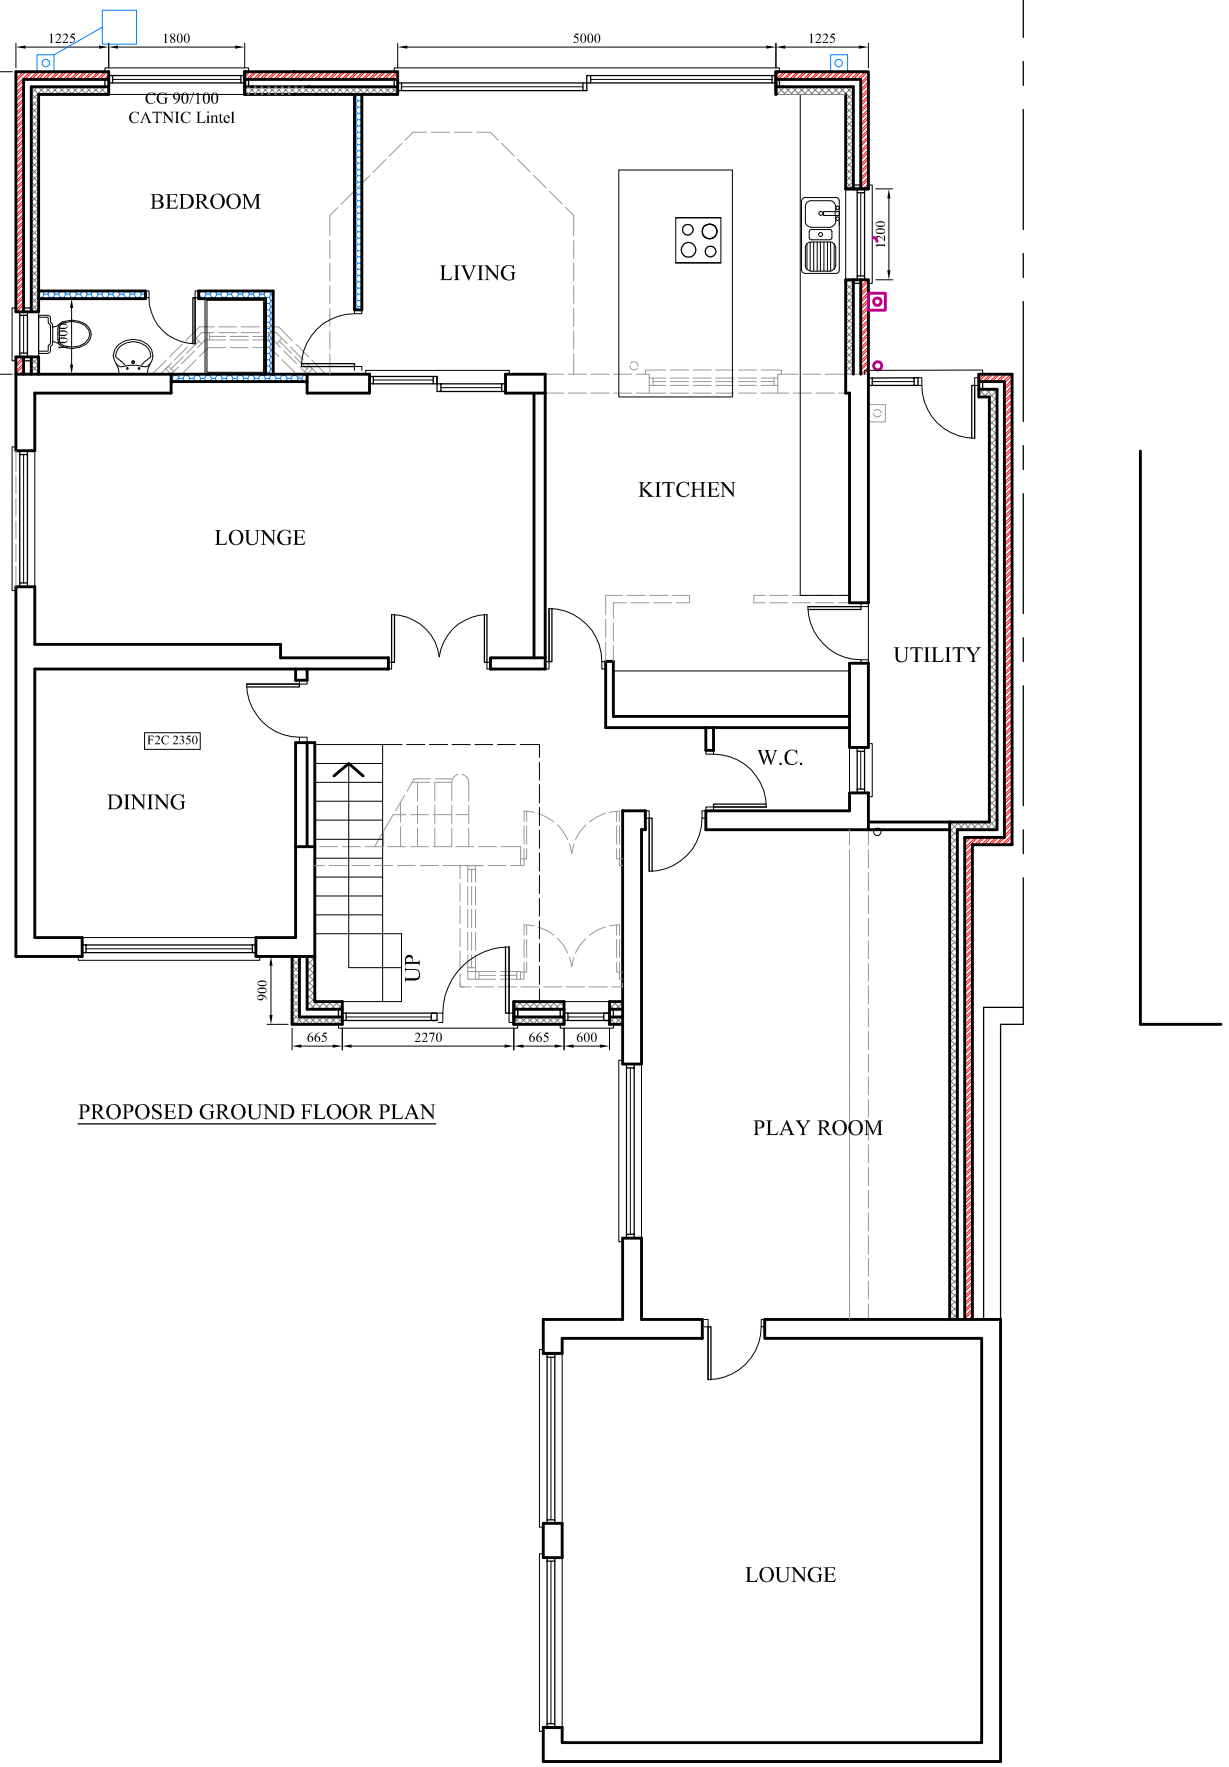

PROPOSED GROUND FLOOR PLAN

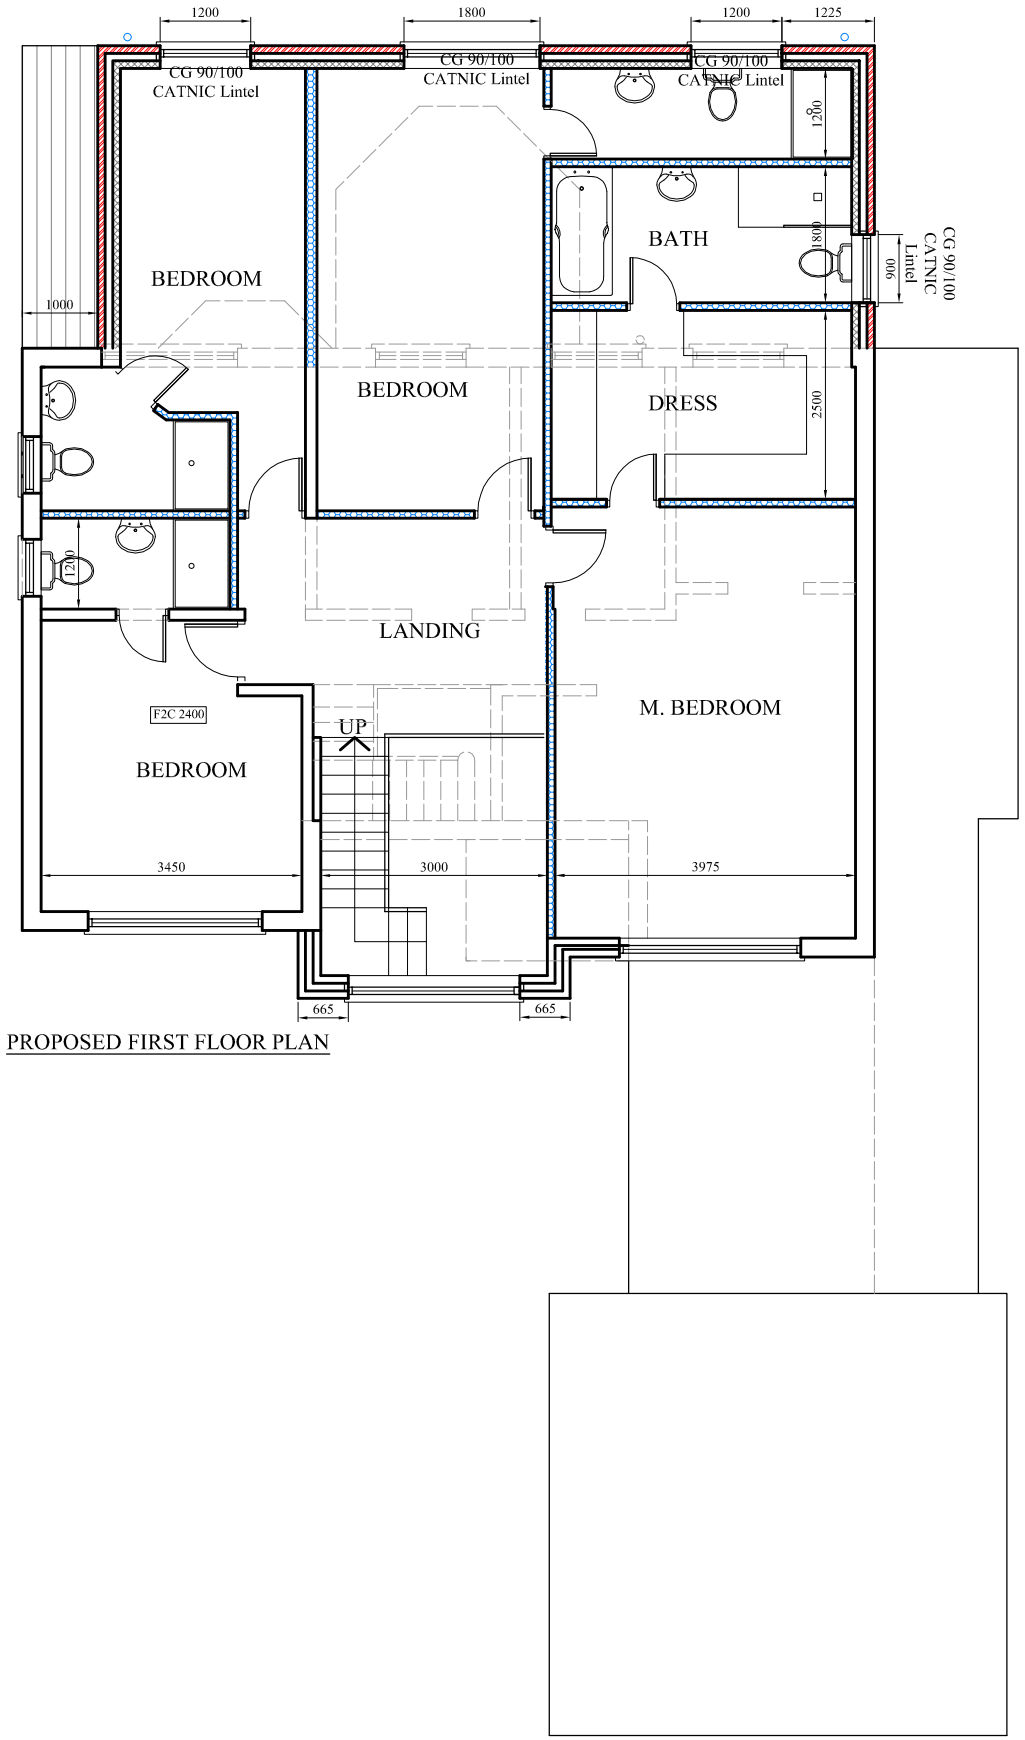

PROPOSED FIRST FLOOR PLAN

PROJECT
8, Chapeltown Road, Bury

CLIENT
Mr. Rizwan Khan

DRAWING TITLE
Proposed Floor Plan

JOB No	DRAWING No	
-	NA-P03	
SCALE	DATE	REVISION
1:100@A3	June 2020	
DRAWN	CHECKED BY	-
NA		

t: 0782 895 3405
e: niamat@hotmail.co.uk

na design