

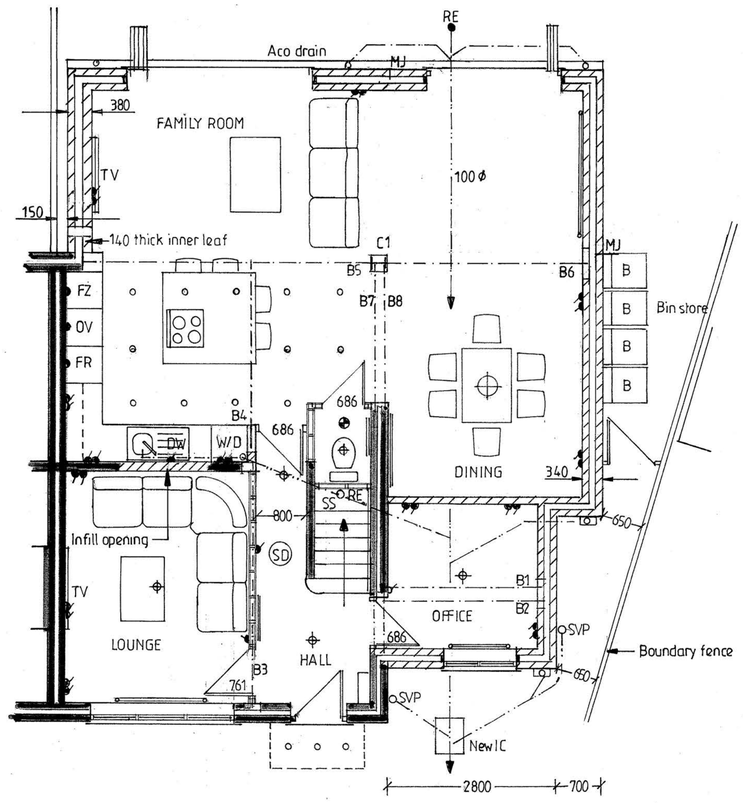



GROUND FLOOR PLAN

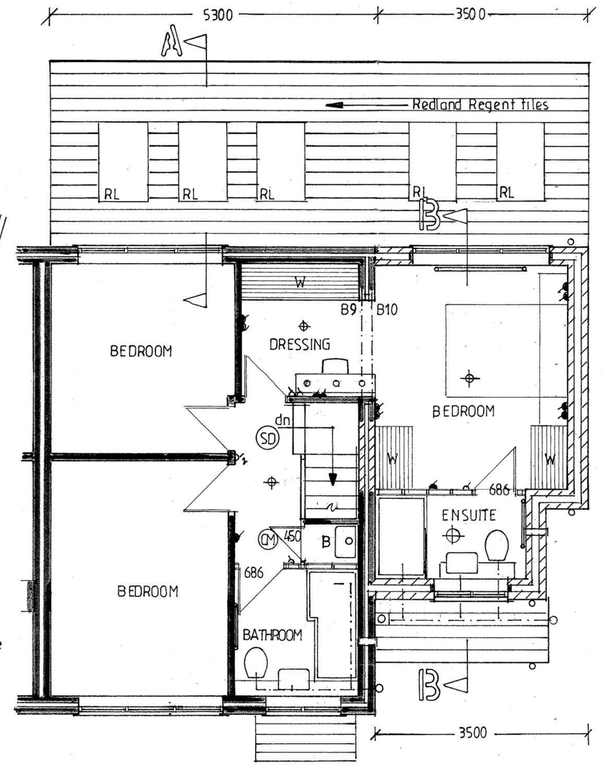

FIRST FLOOR PLAN

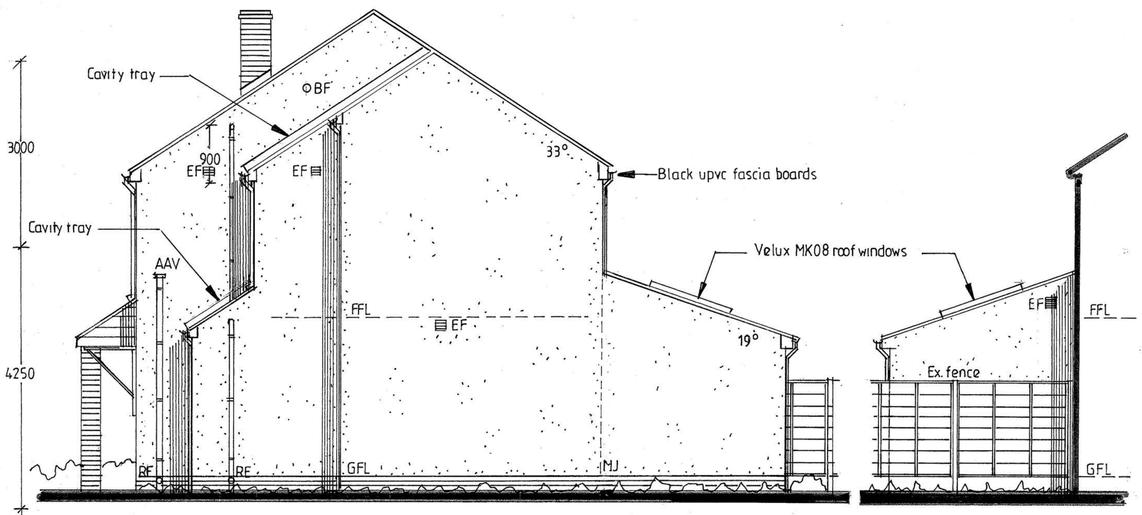


SIDE ELEVATION

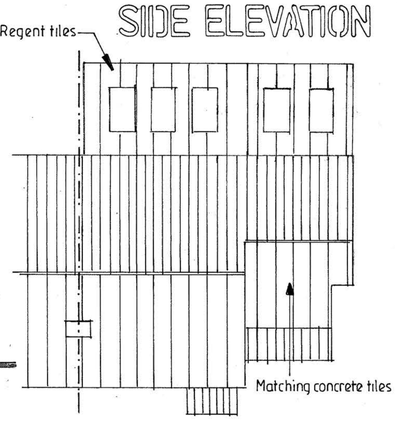

SIDE ELEVATION

ROOF PLAN 1:100

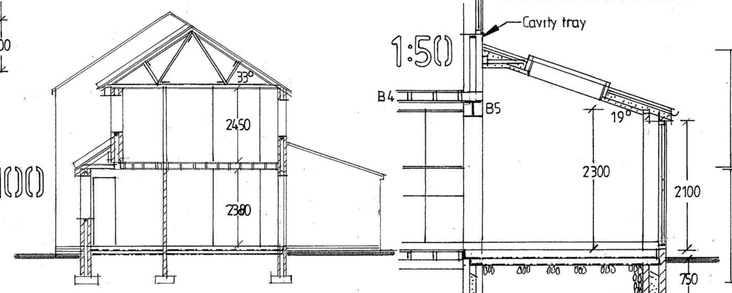

1:100

SECTION B-B


White K Render

Black upvc windows

Grey interlocking tiles

Black gutters & rainwater pipes


PROPOSED FLOOR PLANS, ELEVATIONS, SECTION & ROOF PLAN 1:50

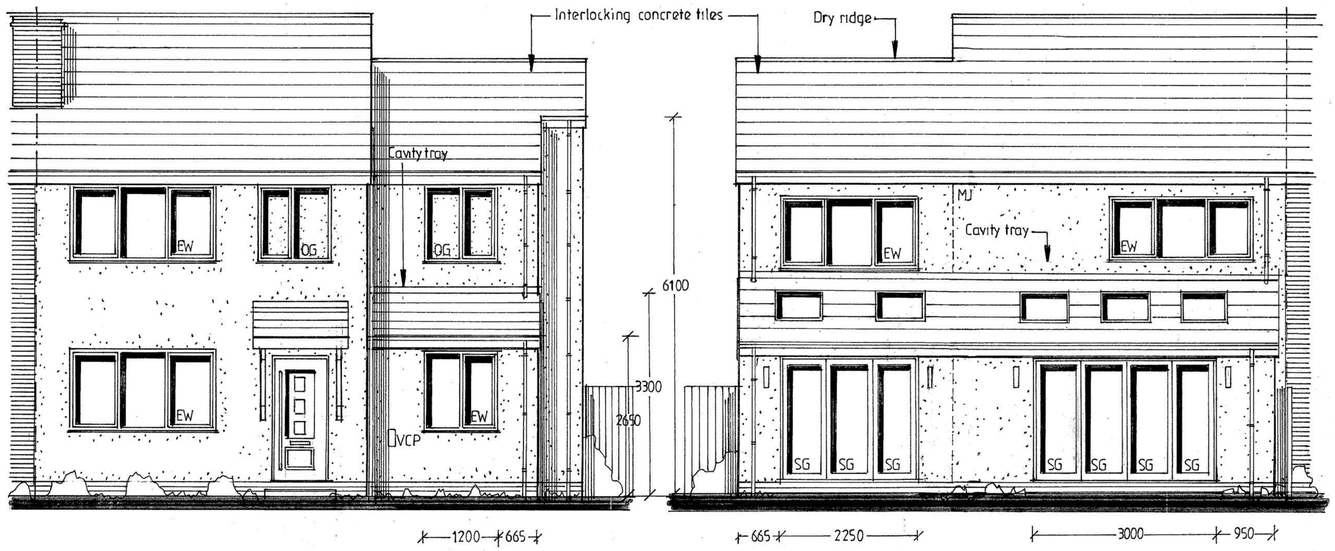

FRONT ELEVATION

VCP-Vehicle charging point

REAR ELEVATION

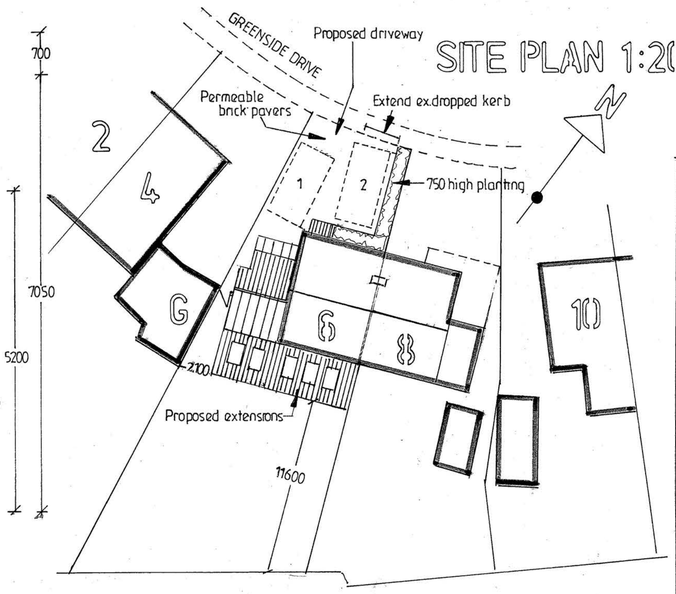

SITE PLAN 1:200

RevA-Single storey extension extended behind dining room 18/2/2025

0 0·5 1 2 3 4 5m

SCALE BAR 1:50 at A1

PROPOSED SINGLE AND TWO STOREY EXTENSIONS

FOR MR MARK HAYNES

AT 6 GREENSIDE DRIVE
GREENMOUNT
BL8 4BE

ADRIAN HUGHES
ARCHITECTURAL SERVICES

SCALE 1:50 1:100

DATE JAN.2025

DRAWING NO.
2/34/2025