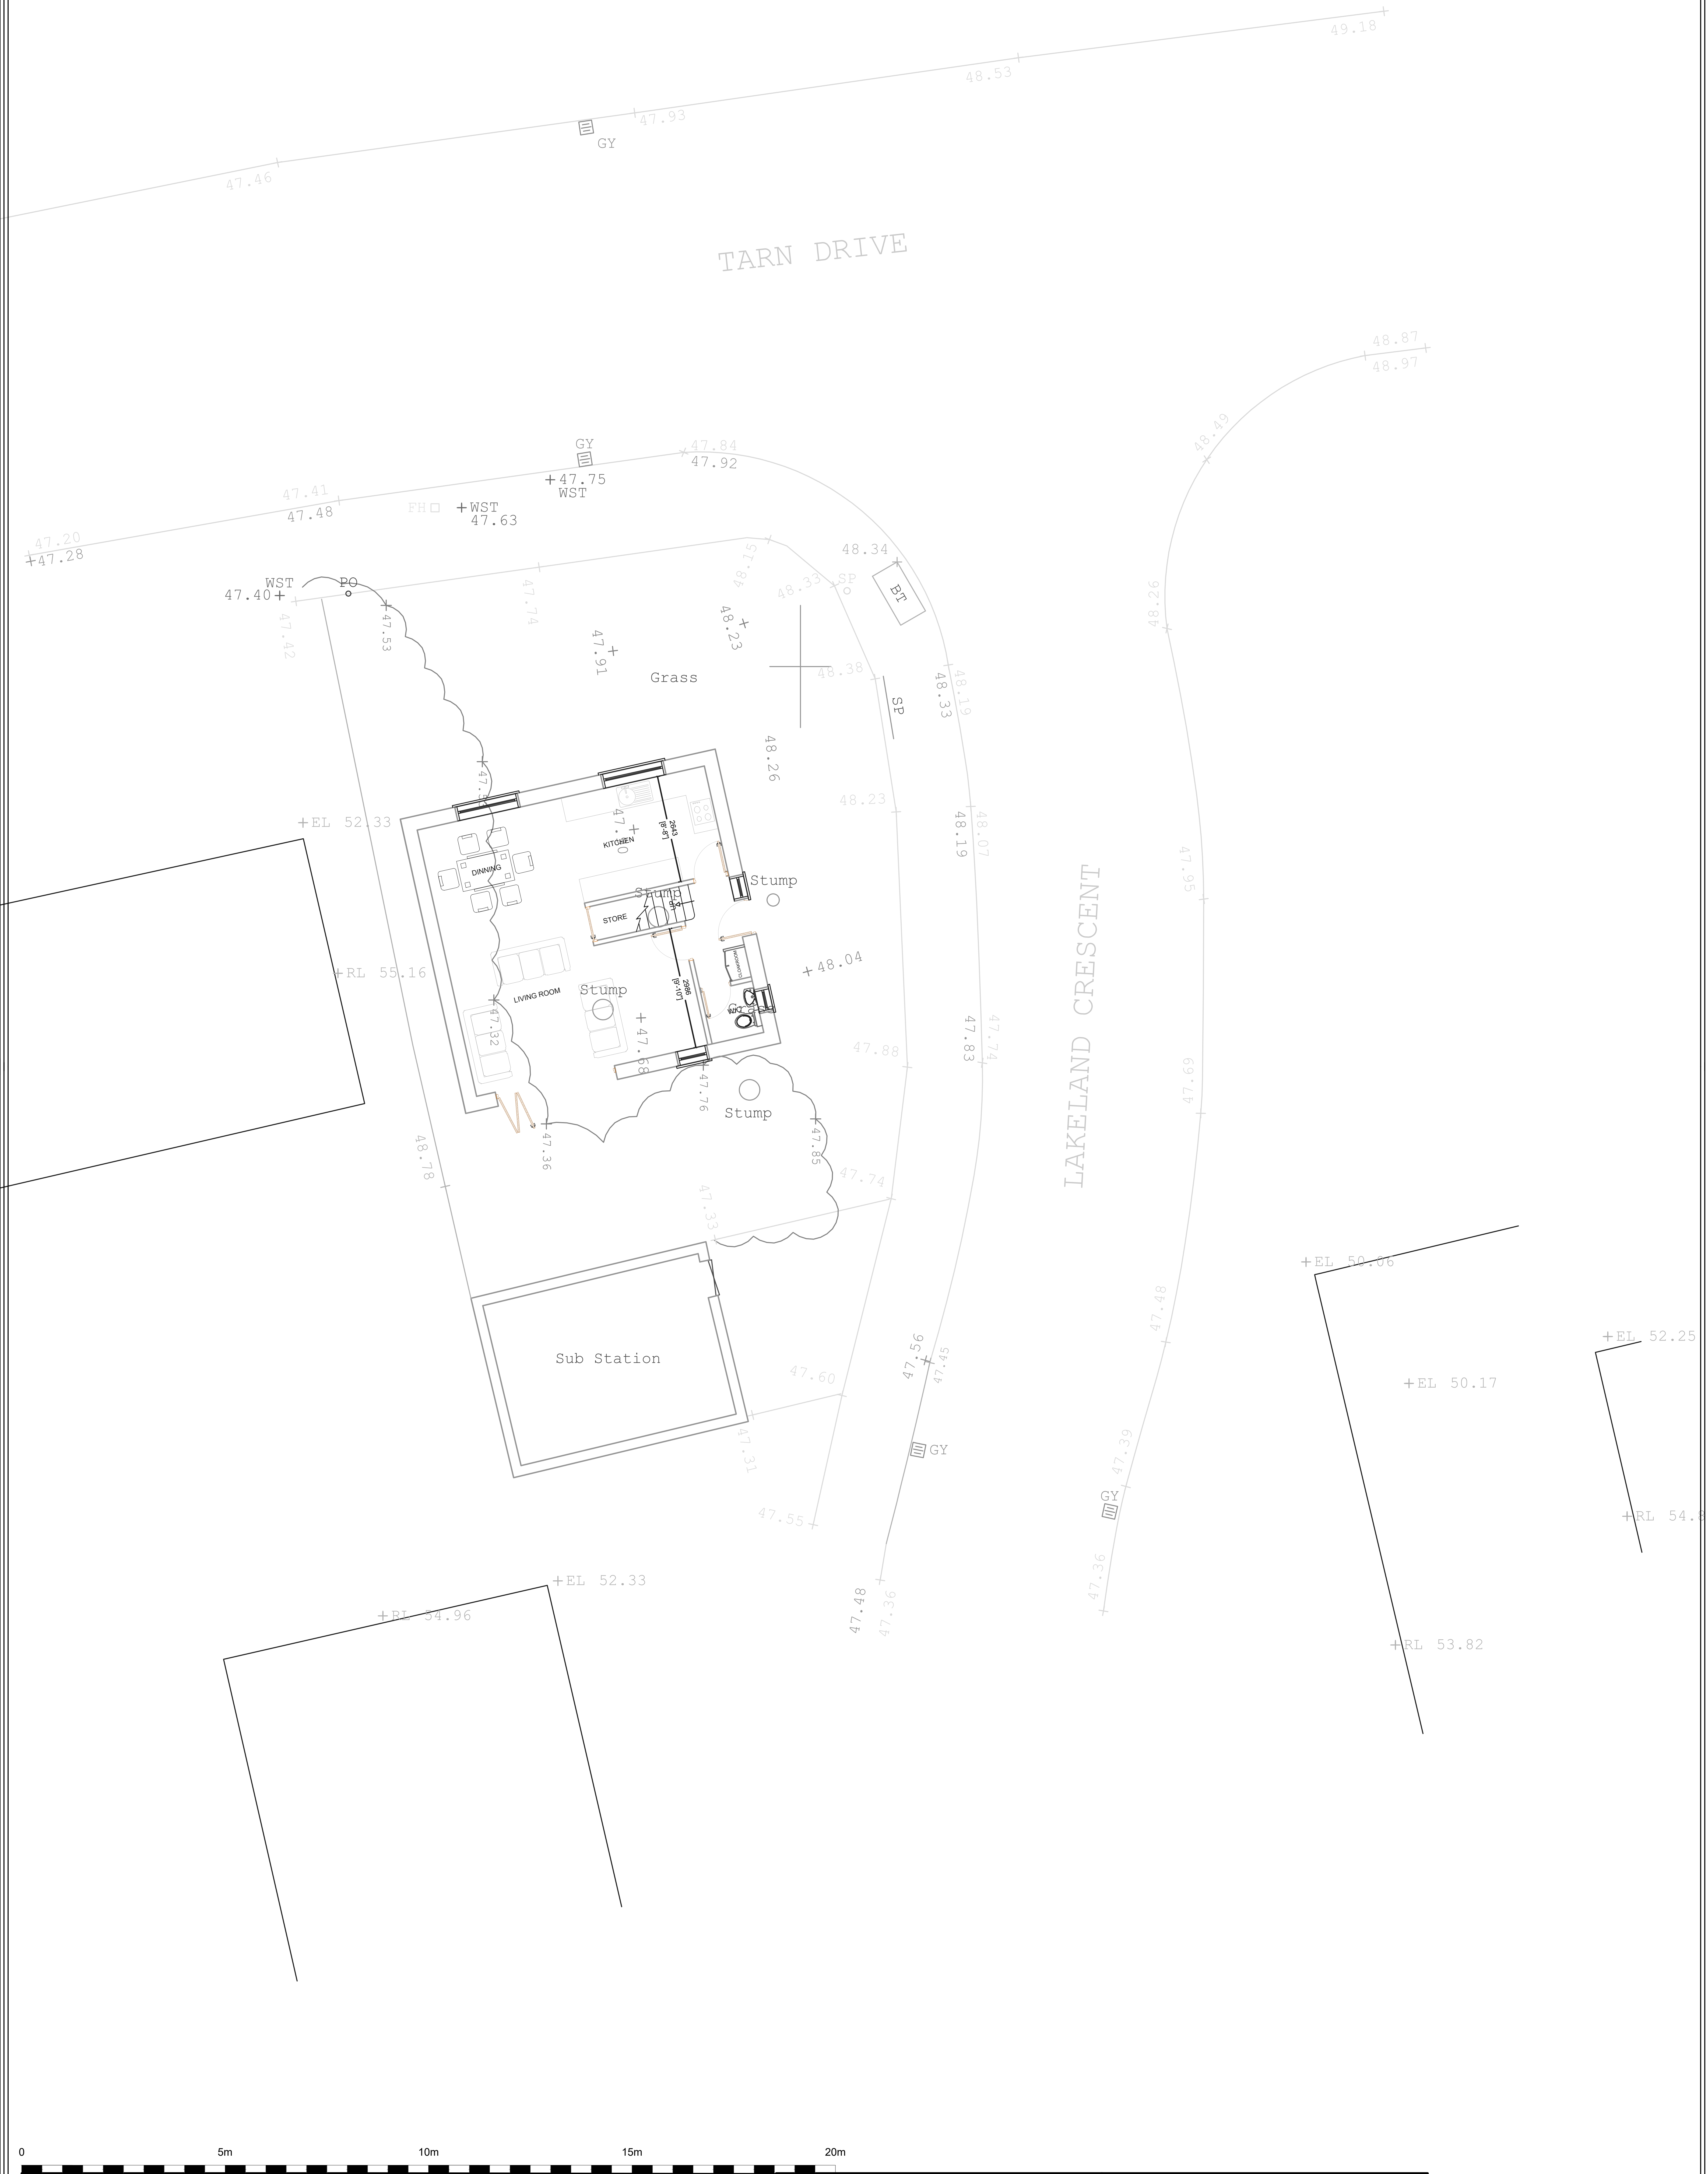

I Planning Services
2A Cook Street,
Bury, Lancashire,
BL9 0RP,
0161 8717405
email: ipsuk@live.co.uk

Proposed Floor plan on Topography Survey
of Land Adjacent to 27 & 29 Tarn Drive Bury, BL9 9QB

Scale :1 : 100 on A2
All Dimensions in Meters
Ref: IPS/R/LAND/BL99QB
Date : 25/8/2025

REV:
REV:
SHT 3 of 5

Proposal