


Proposed Site Plan
Scale 1:200 @ A3

Site Area - 242 SqM/ 2604SqFt

Existing Building
Proposed Extension

Site Boundary

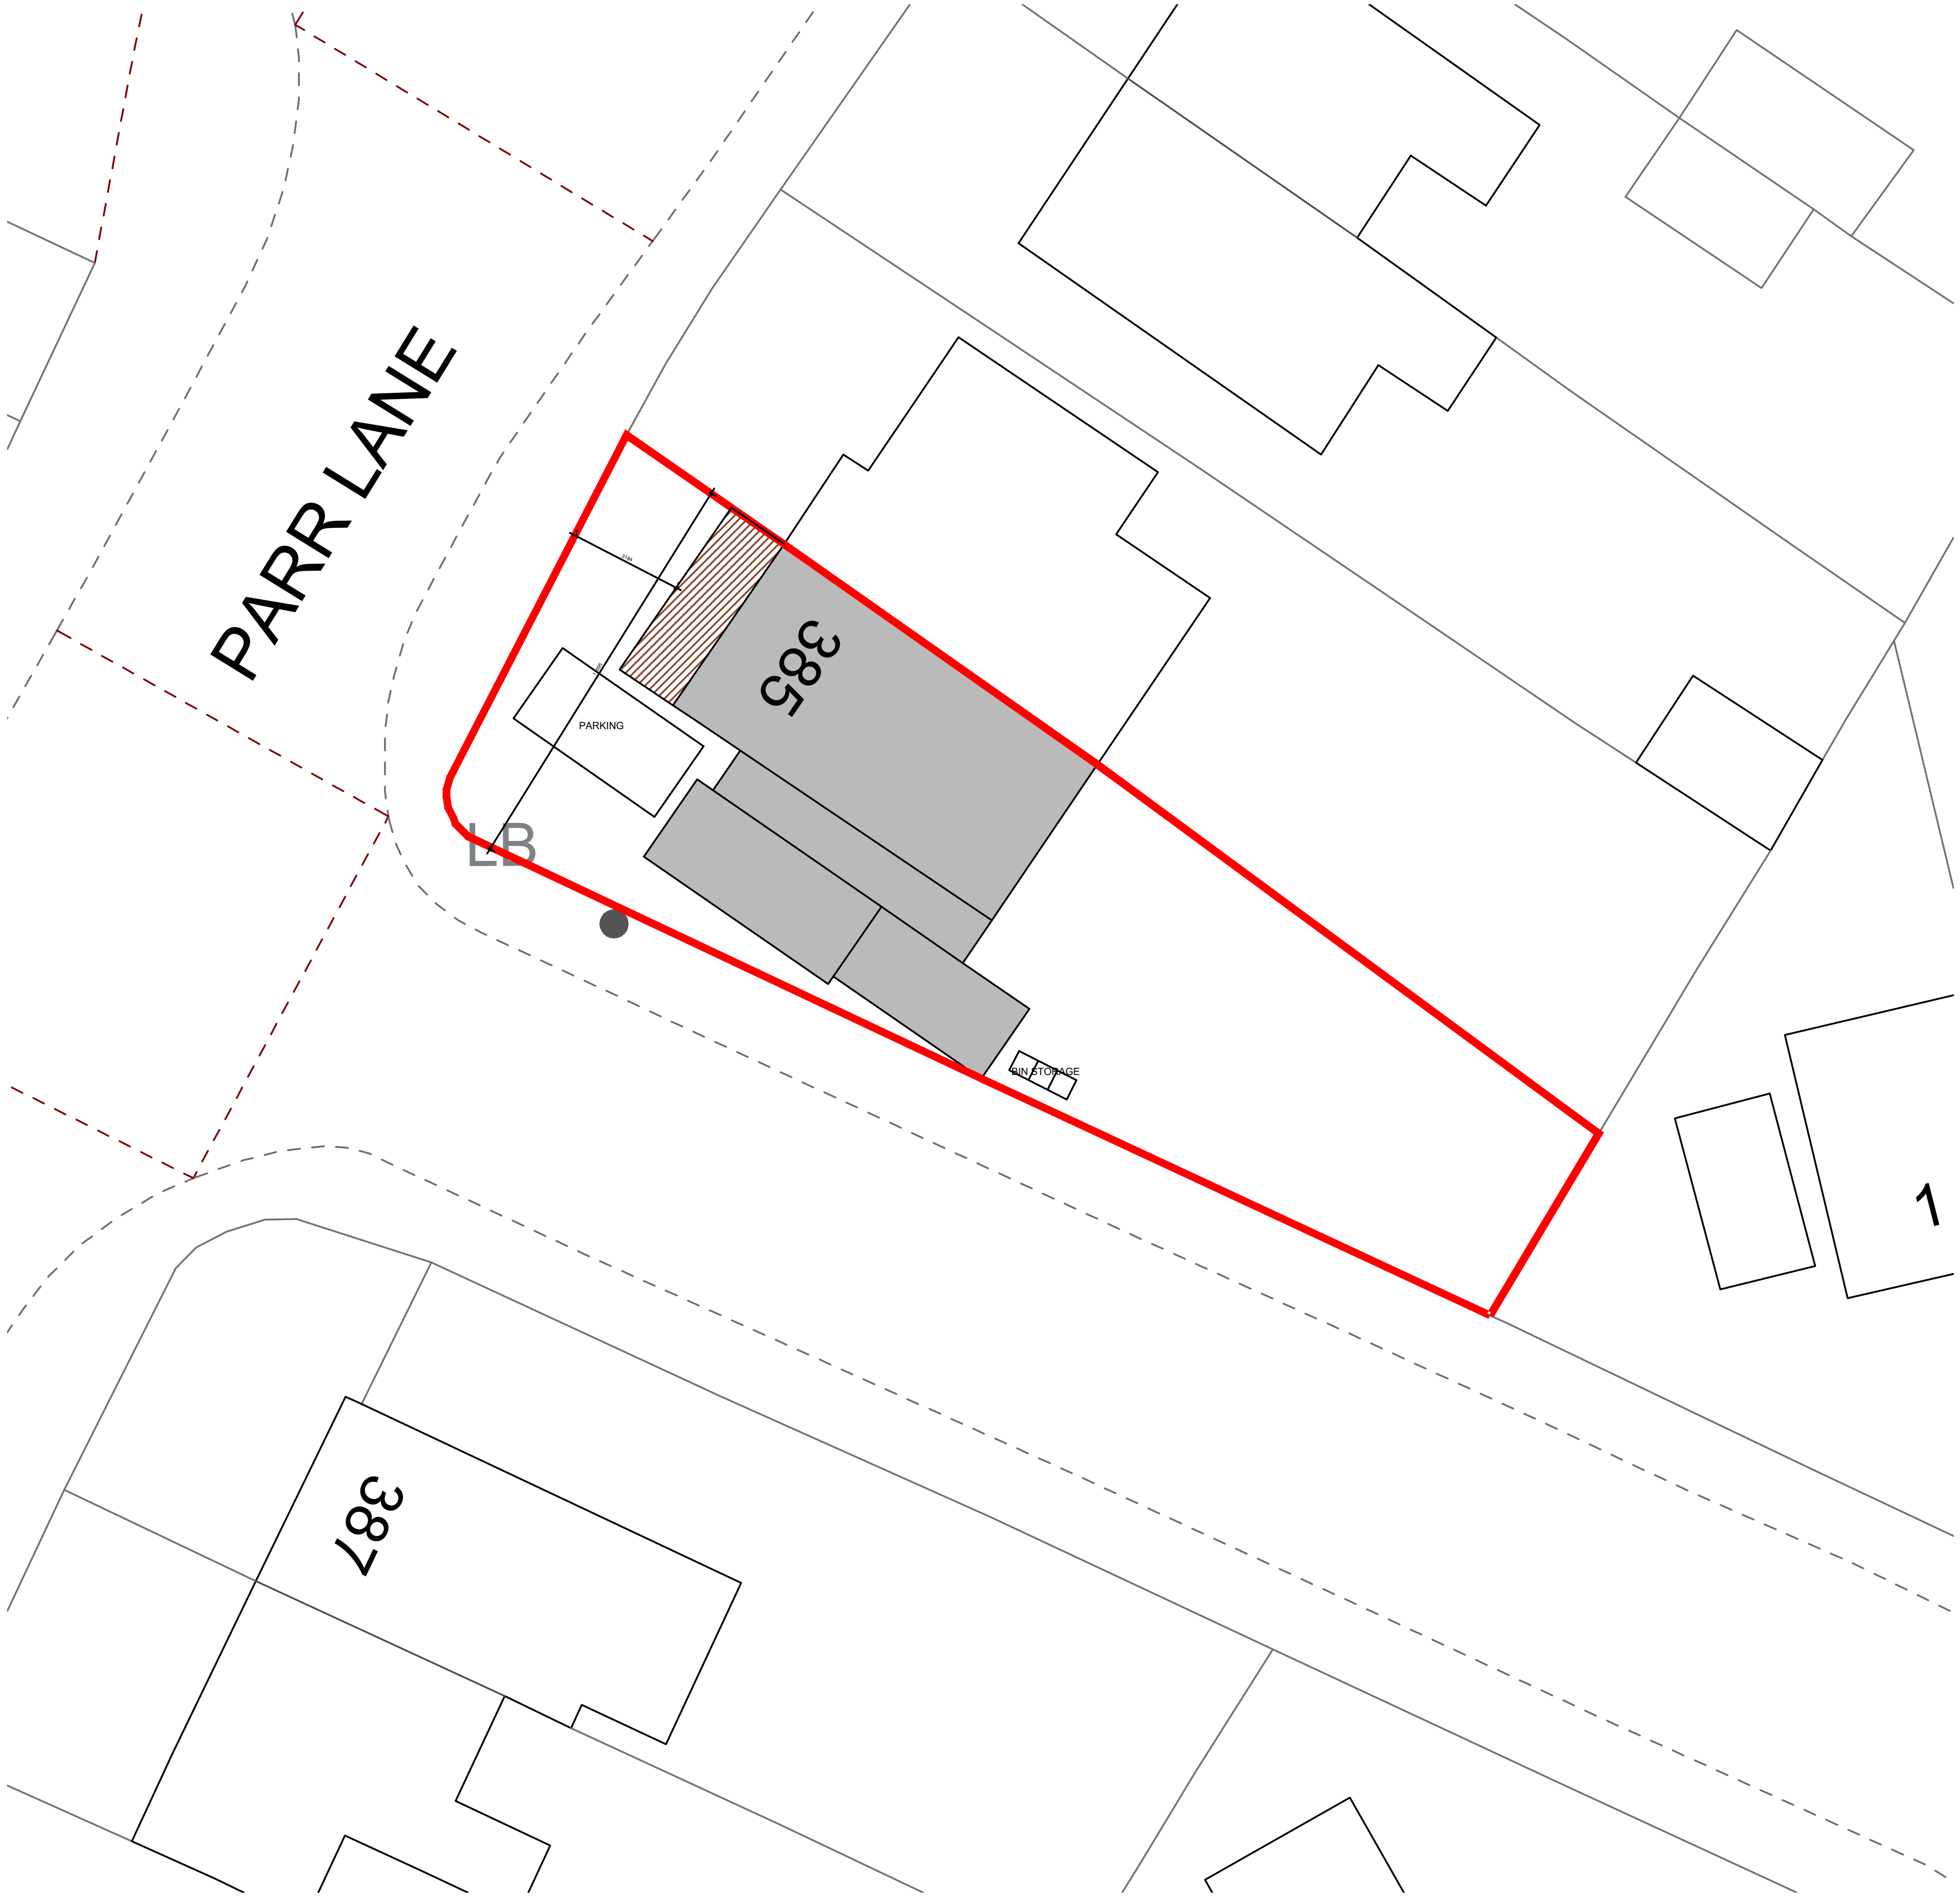

Existing Site Location Plan
Scale 1:1250 @ A3

Site Boundary
Existing Building

0 5m 10m 25m 50m 100m 150m

N

NOTES:

No scaling or dimensions other then those figured are to be taken from this drawing. All dimensions to be checked on site

This drawing is for use at the named location and for Planning Permission purposes only and as such should not be used at any other location or for any other purposes

Project Location:

385 PARR LANE,
BURY,
BL9 8PH

Drawing:

00 Site Location

Scale:	Size:	Date:
Varies	**A3**	**11/21**