


This drawing is to be read in conjunction with all relevant Architect, consultants' and specialists' drawings and specifications. The Architect is to be notified of any discrepancies before proceeding. Do not scale from this drawing. All dimensions and levels are to be checked on site. This drawing is subject to copyright. All work carried out before Planning and Building Permission has been granted is at the contractor/clients risk.

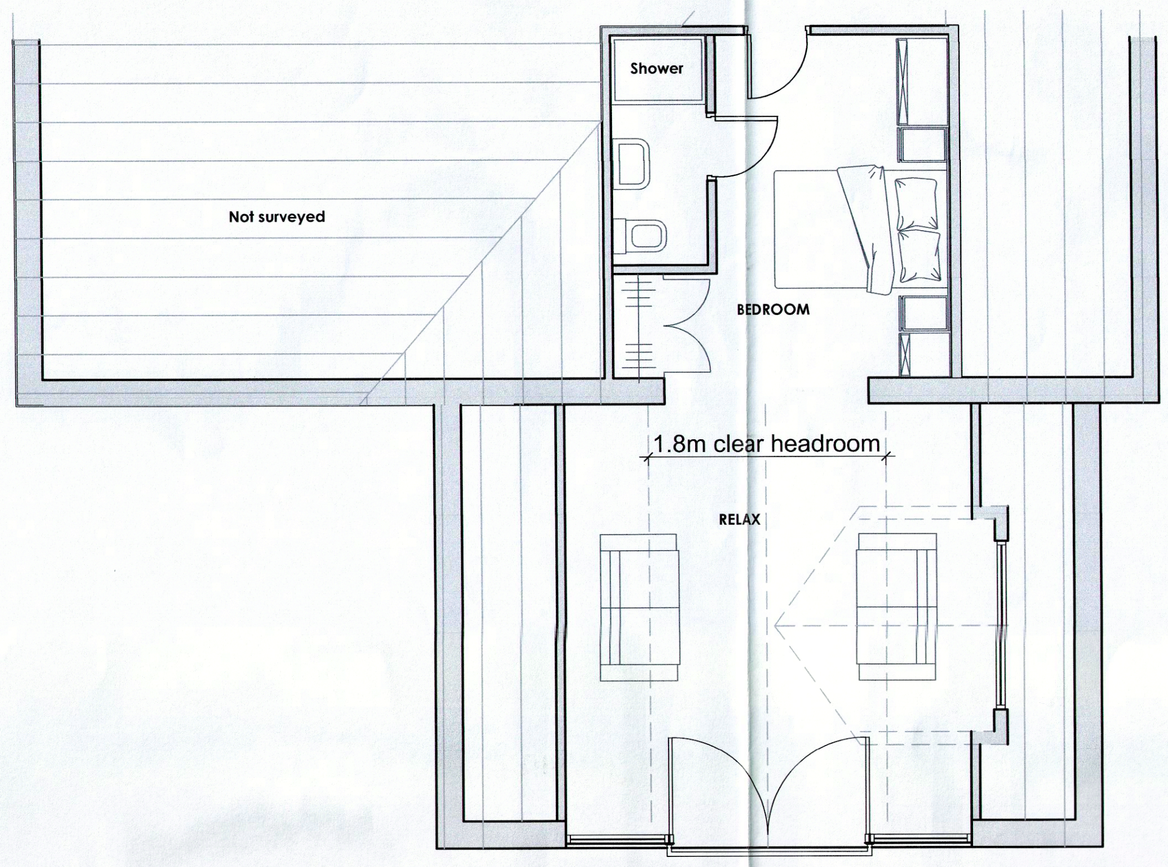


PROPOSED FIRST FLOOR PLAN
Scale 1:50

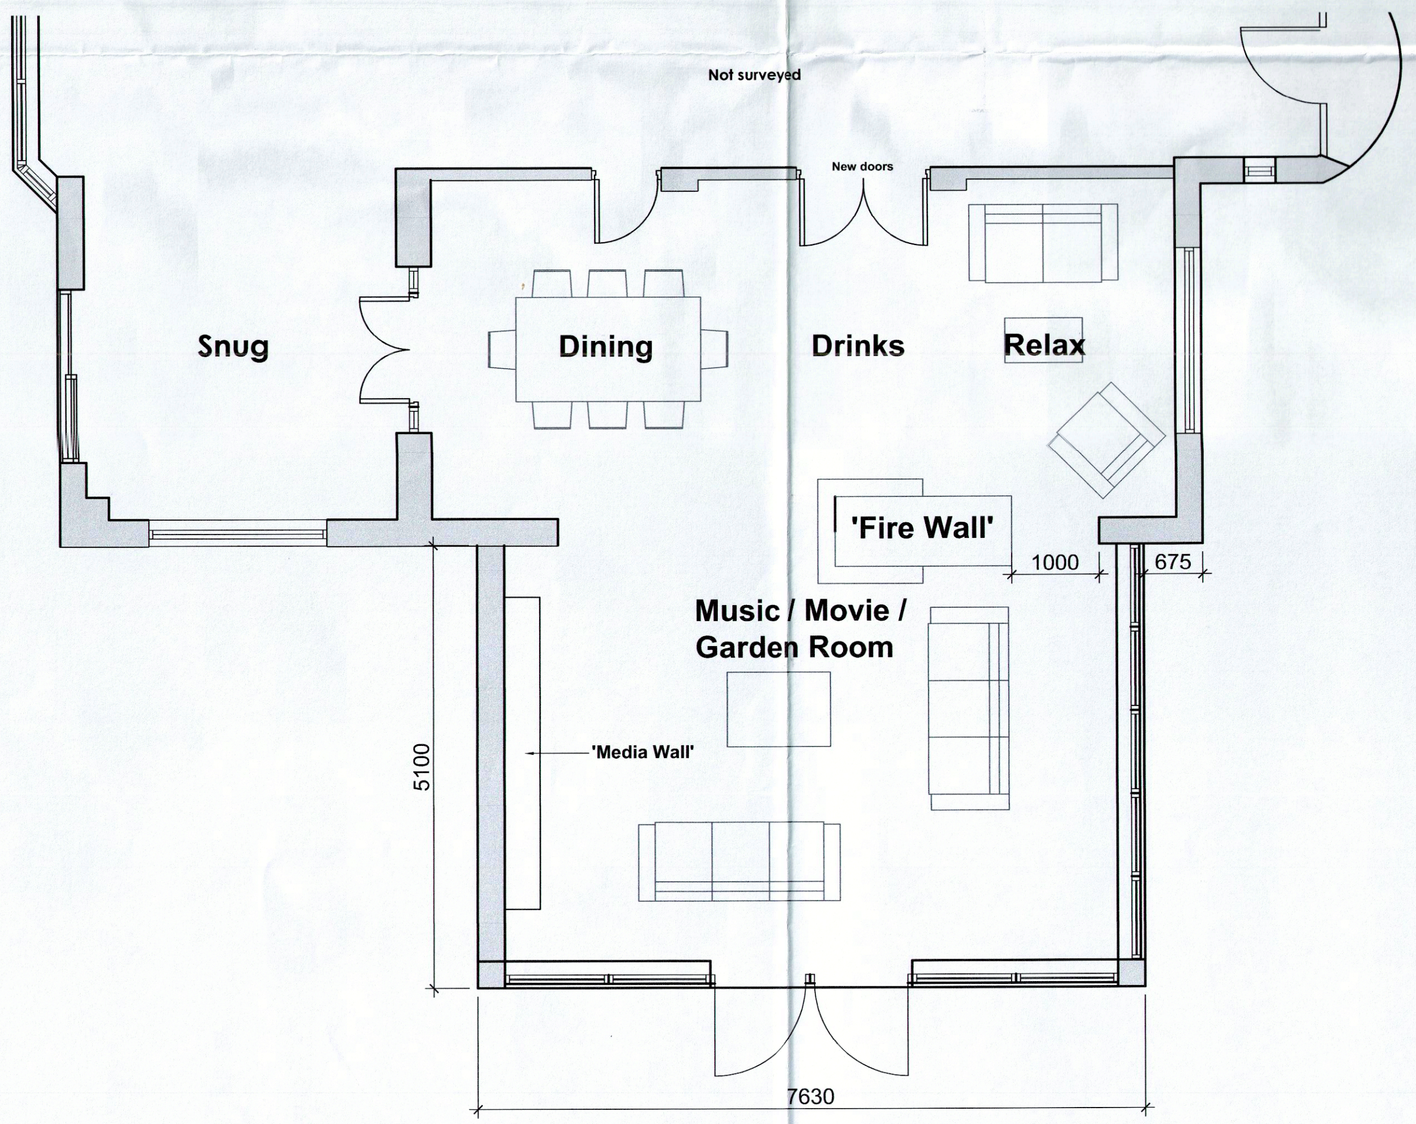


PROPOSED GROUND FLOOR PLAN
Scale 1:50

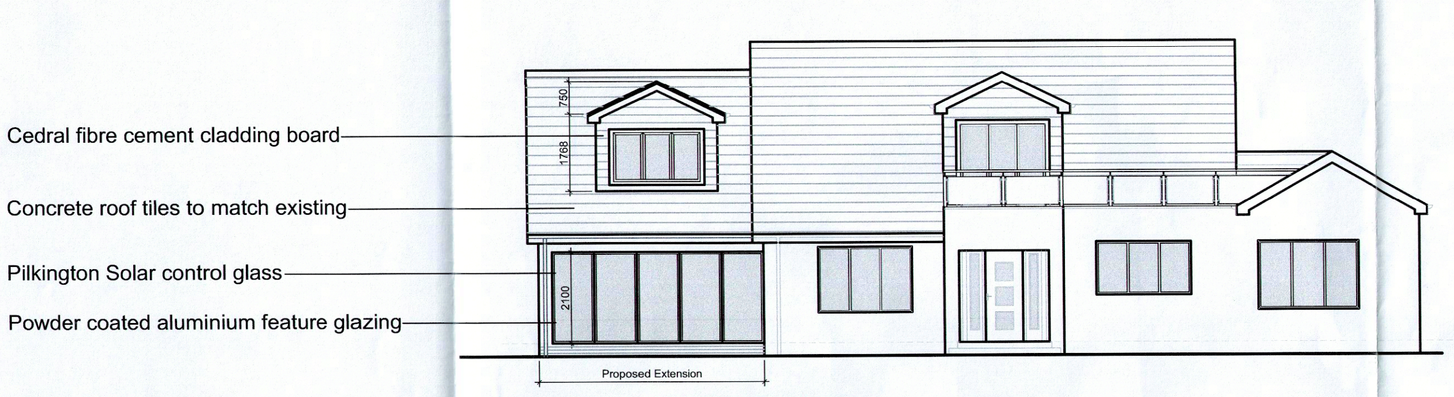

PROPOSED FRONT ELEVATION (EAST)
Scale 1:100

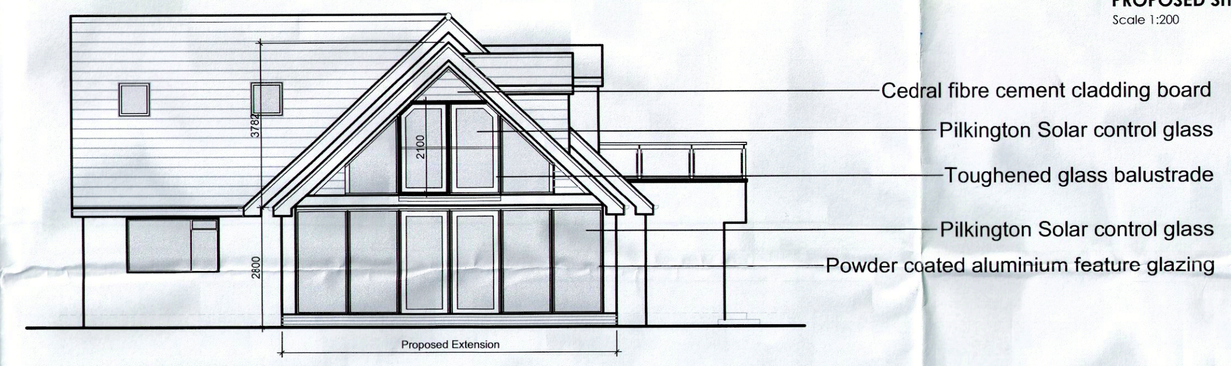

PROPOSED SIDE ELEVATION (SOUTH)
Scale 1:100

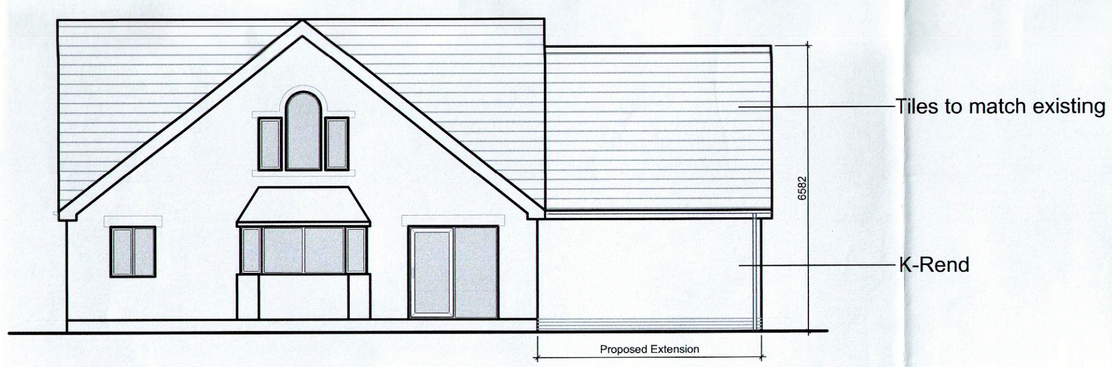



PROPOSED REAR ELEVATION (WEST)
Scale 1:100

N

0 5 10 15m

1:200 Scale

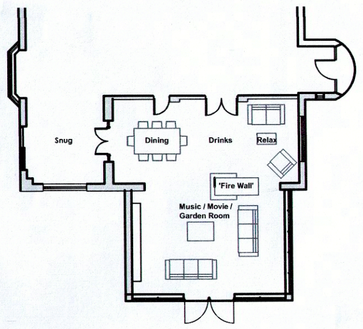

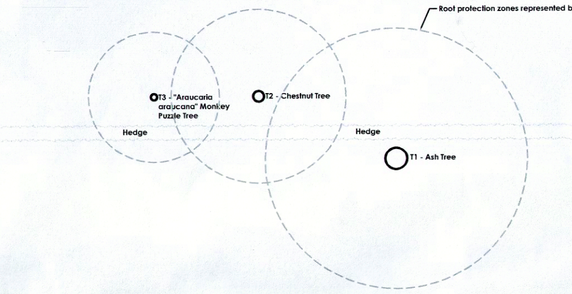

PROPOSED SITE PLAN
Scale 1:200

Client
Mr & Mrs Searling

Job Title
Proposed extension and remodelling at
Middle Lees
33 Knowsley Road
Ainsworth
Bolton
BL2 5PY

Drawing Title
Proposed Plans, Elevations and Site Plan

Scale	Date	Drawn
Various @ A1	Sept 2021	Craig Harrison

SUNDERLAND PEACOCK ARCHITECTS
SUNDERLAND PEACOCK & ASSOCIATES LTD.
HAZELMERE, PIMLICO ROAD, CLITHEROE
LANCASHIRE, BB7 2AG
T 01200 423178 F 01200 427328
E info@sunderlandpeacock.com
www.sunderlandpeacock.com

6499 -02A