
EXISTING

SCALE 1:100

0m 1 2 3 4 5 6

PROPOSAL BASED UPON SURVEY PROVIDED BY AG DESIGN

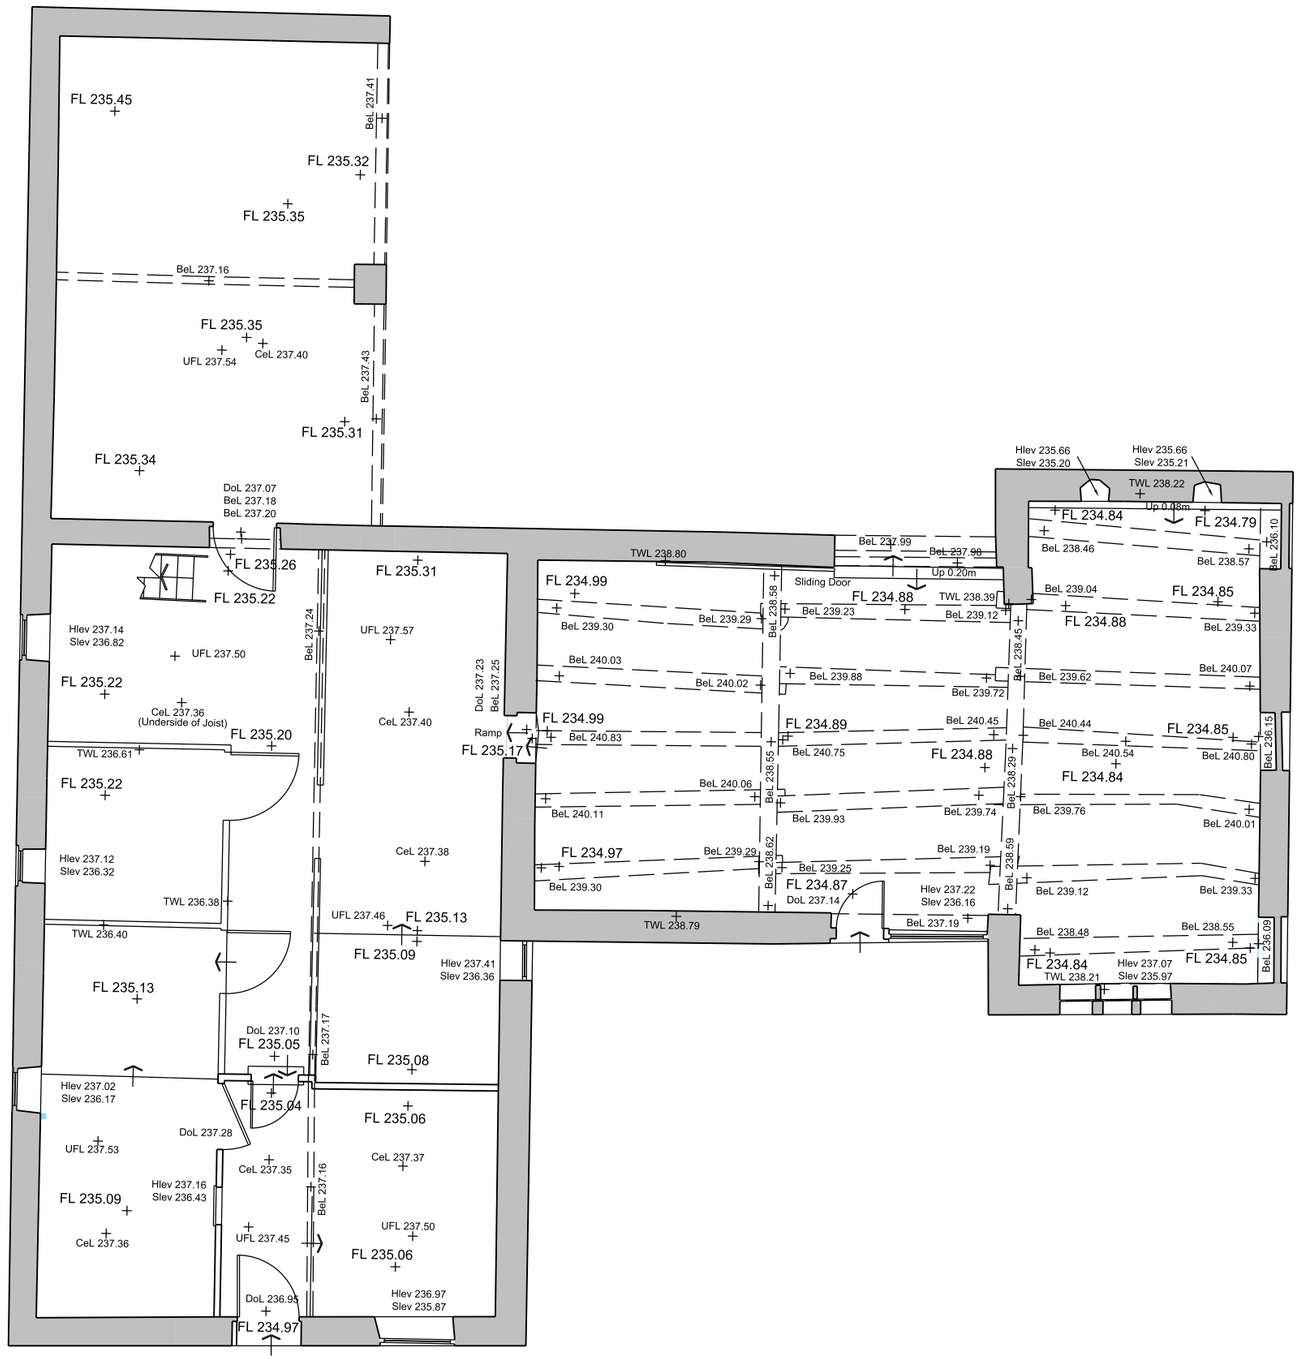

GROUND FLOOR PLAN

REV. DATE NOTES

CLIENT / PROJECT

MR & MRS J. PACKUN
HIGHER ASH BARN
HAWKSHAW

DRAWING TITLE

EXISTING GROUND FOOR PLAN

STATUS

PLANNING

DATE		SCALE @ A3
SEPT 20		1:100

PROJECT NUMBER DRAWING NO. JP-EX-02 REVISION -