- do not scale dimensions from this drawing
- all dimensions to be checked on-site and discrepancies to be reported to the architects

SF-TO 1			
Number	Easting	Northing	Height
SE2A1	503.714	530.323	49.820
M2	480.009	520.228	50.236
M5	469.447	490.425	50.328
M1A	482.266	535.274	50.185
M2B	453.952	504.077	50.312
M3A	442.094	472.702	50.642

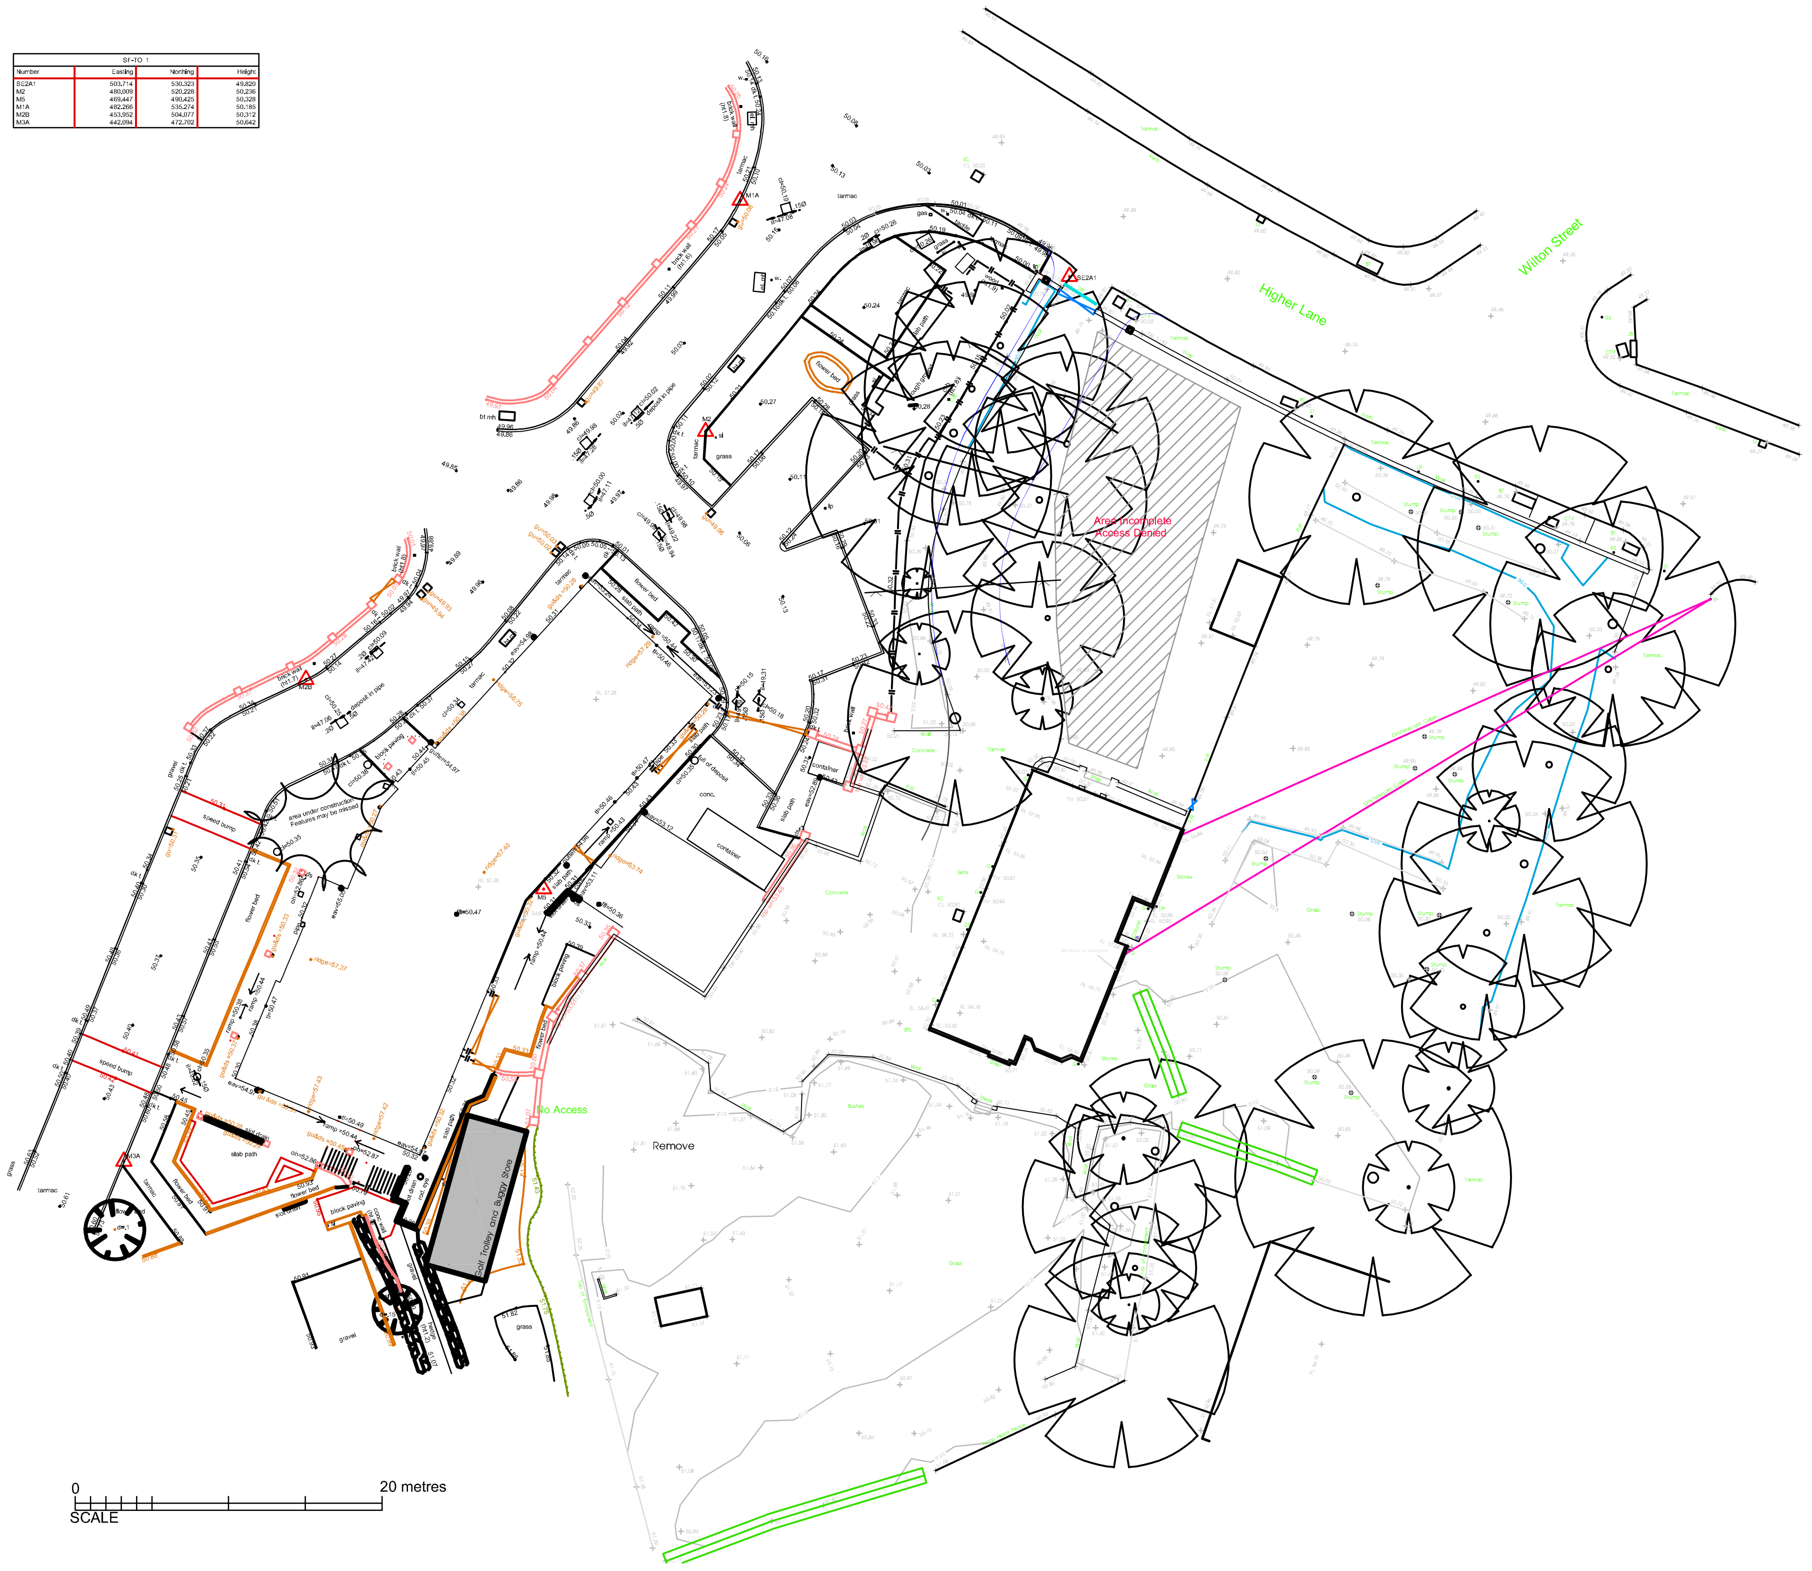

client
Whitefield Golf club

project
Proposed Buggy Store,
Whitefiled Golf Club, Higher Lane,
Whitefield, Bury, Lancashire

title
Site Plan - Golf Club Store

drawing number
3433:26

revision

scale
1:500 A3

date
April 23

drawn by

staus

fisk
& associates
architects

20 chorley road, swinton, manchester, m27 5aj
t - 0161 793 5300 e - info@rafisk.co.uk