

N.G.R	E: 382182 N: 403764			
POST CODE		M25 1EQ		
REV	MODIFICATION	BY	CH	DATE
A	Issued for Approval	–	–	05.01.24
B	As Per Comments	–	–	28.03.24

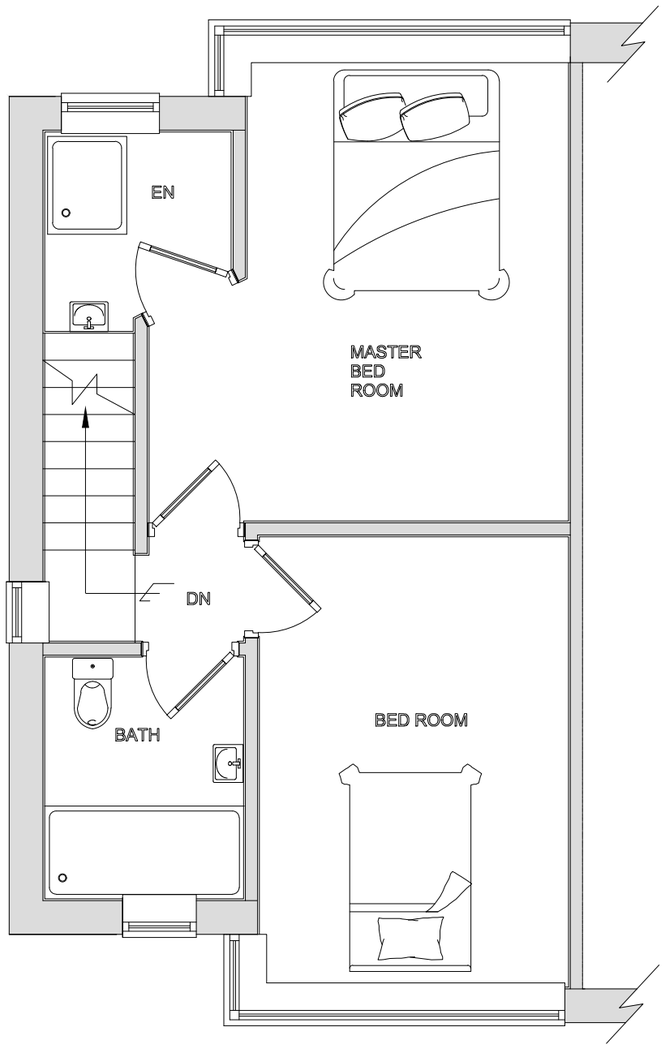

EXISTING FIRST FLOOR PLAN

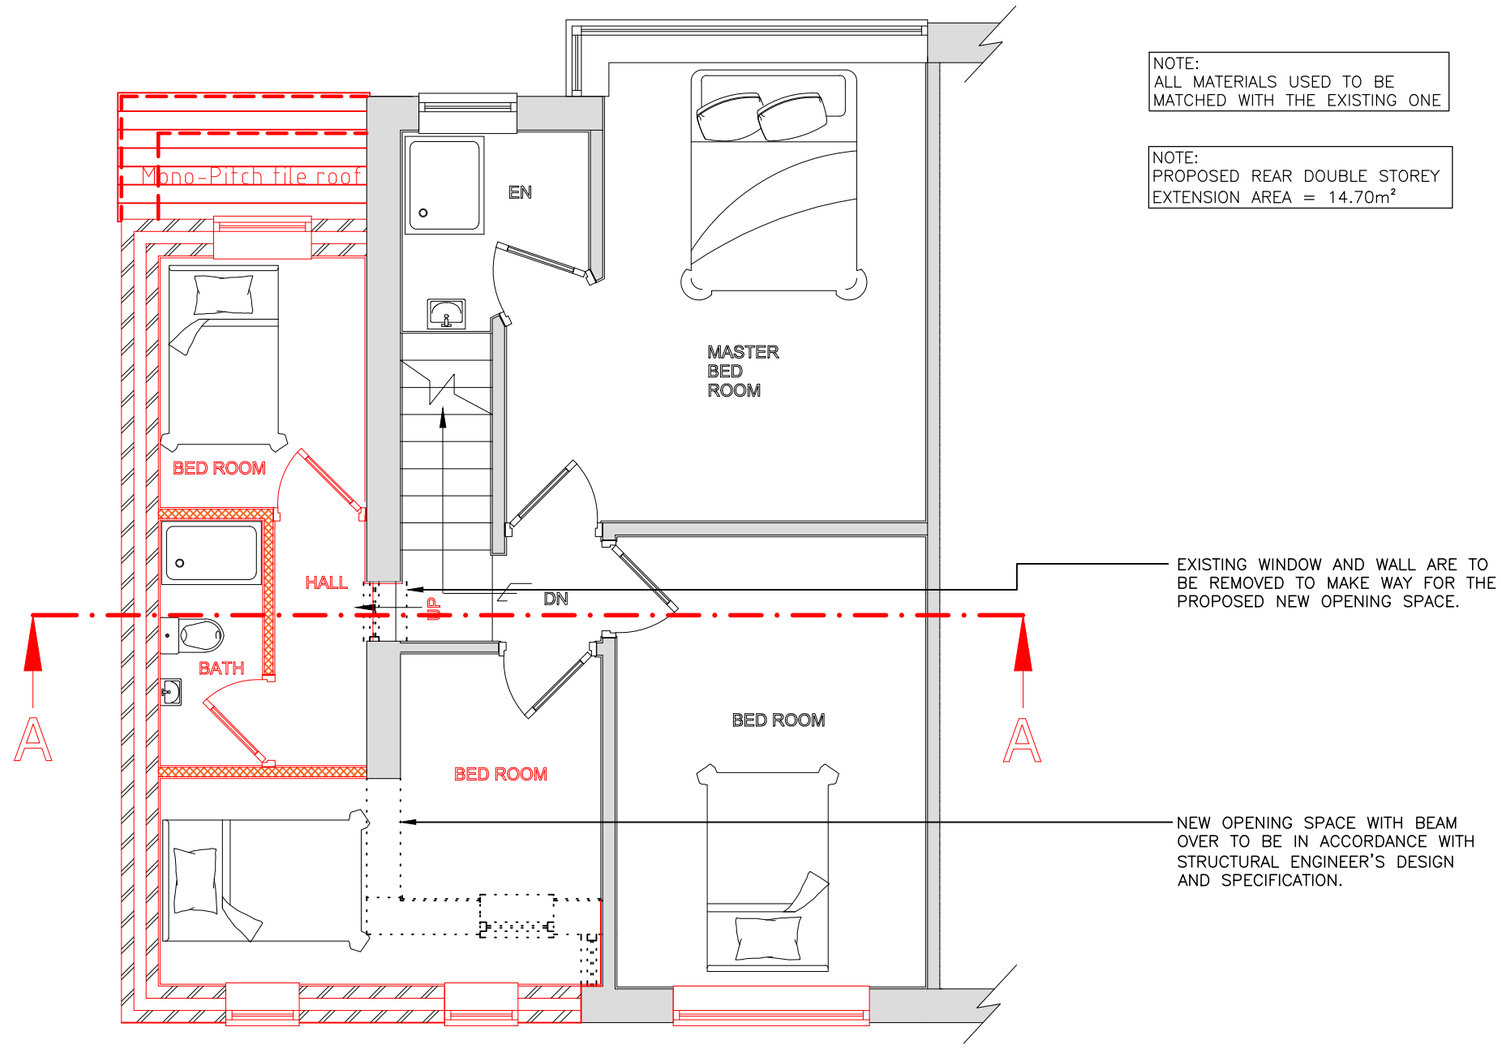

PROPOSED FIRST FLOOR PLAN

NOTE:
ALL MATERIALS USED TO BE MATCHED WITH THE EXISTING ONE

NOTE:
PROPOSED REAR DOUBLE STOREY EXTENSION AREA = 14.70m²

EXISTING WINDOW AND WALL ARE TO BE REMOVED TO MAKE WAY FOR THE PROPOSED NEW OPENING SPACE.

NEW OPENING SPACE WITH BEAM OVER TO BE IN ACCORDANCE WITH STRUCTURAL ENGINEER'S DESIGN AND SPECIFICATION.

FIRST FLOOR PLAN
(1:50)

2000 1000 0 1000 2000 3000 4000 5000

ORIGINAL SCALE AT A3 – 1:50 ALL DIMENSIONS IN MILLIMETRES

TITLE:
PROPOSED SIDE, DOUBLE STOREY EXTENSION & HALF BRICK WORK WALL PORCH TO EXISTING SEMI-DETACHED HOUSE
AT. No7 RUSSELL STREET, BURY M25 1EQ
FOR
Mr. Peyman Morovati
Mrs. Raziyeh Moradi

421 Bury New Road
M7 4ED
TELL: 0161 766 8754
073 7777 9993

PLANNING Designer

Drawing Number: P/N00071

Drawing Title: First floor Plan
A3
SCALE: 1:50
DATE: 05.01.24