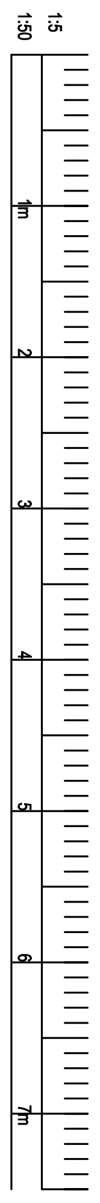

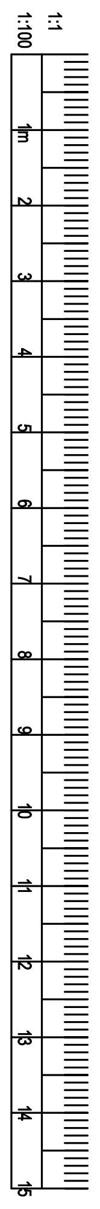

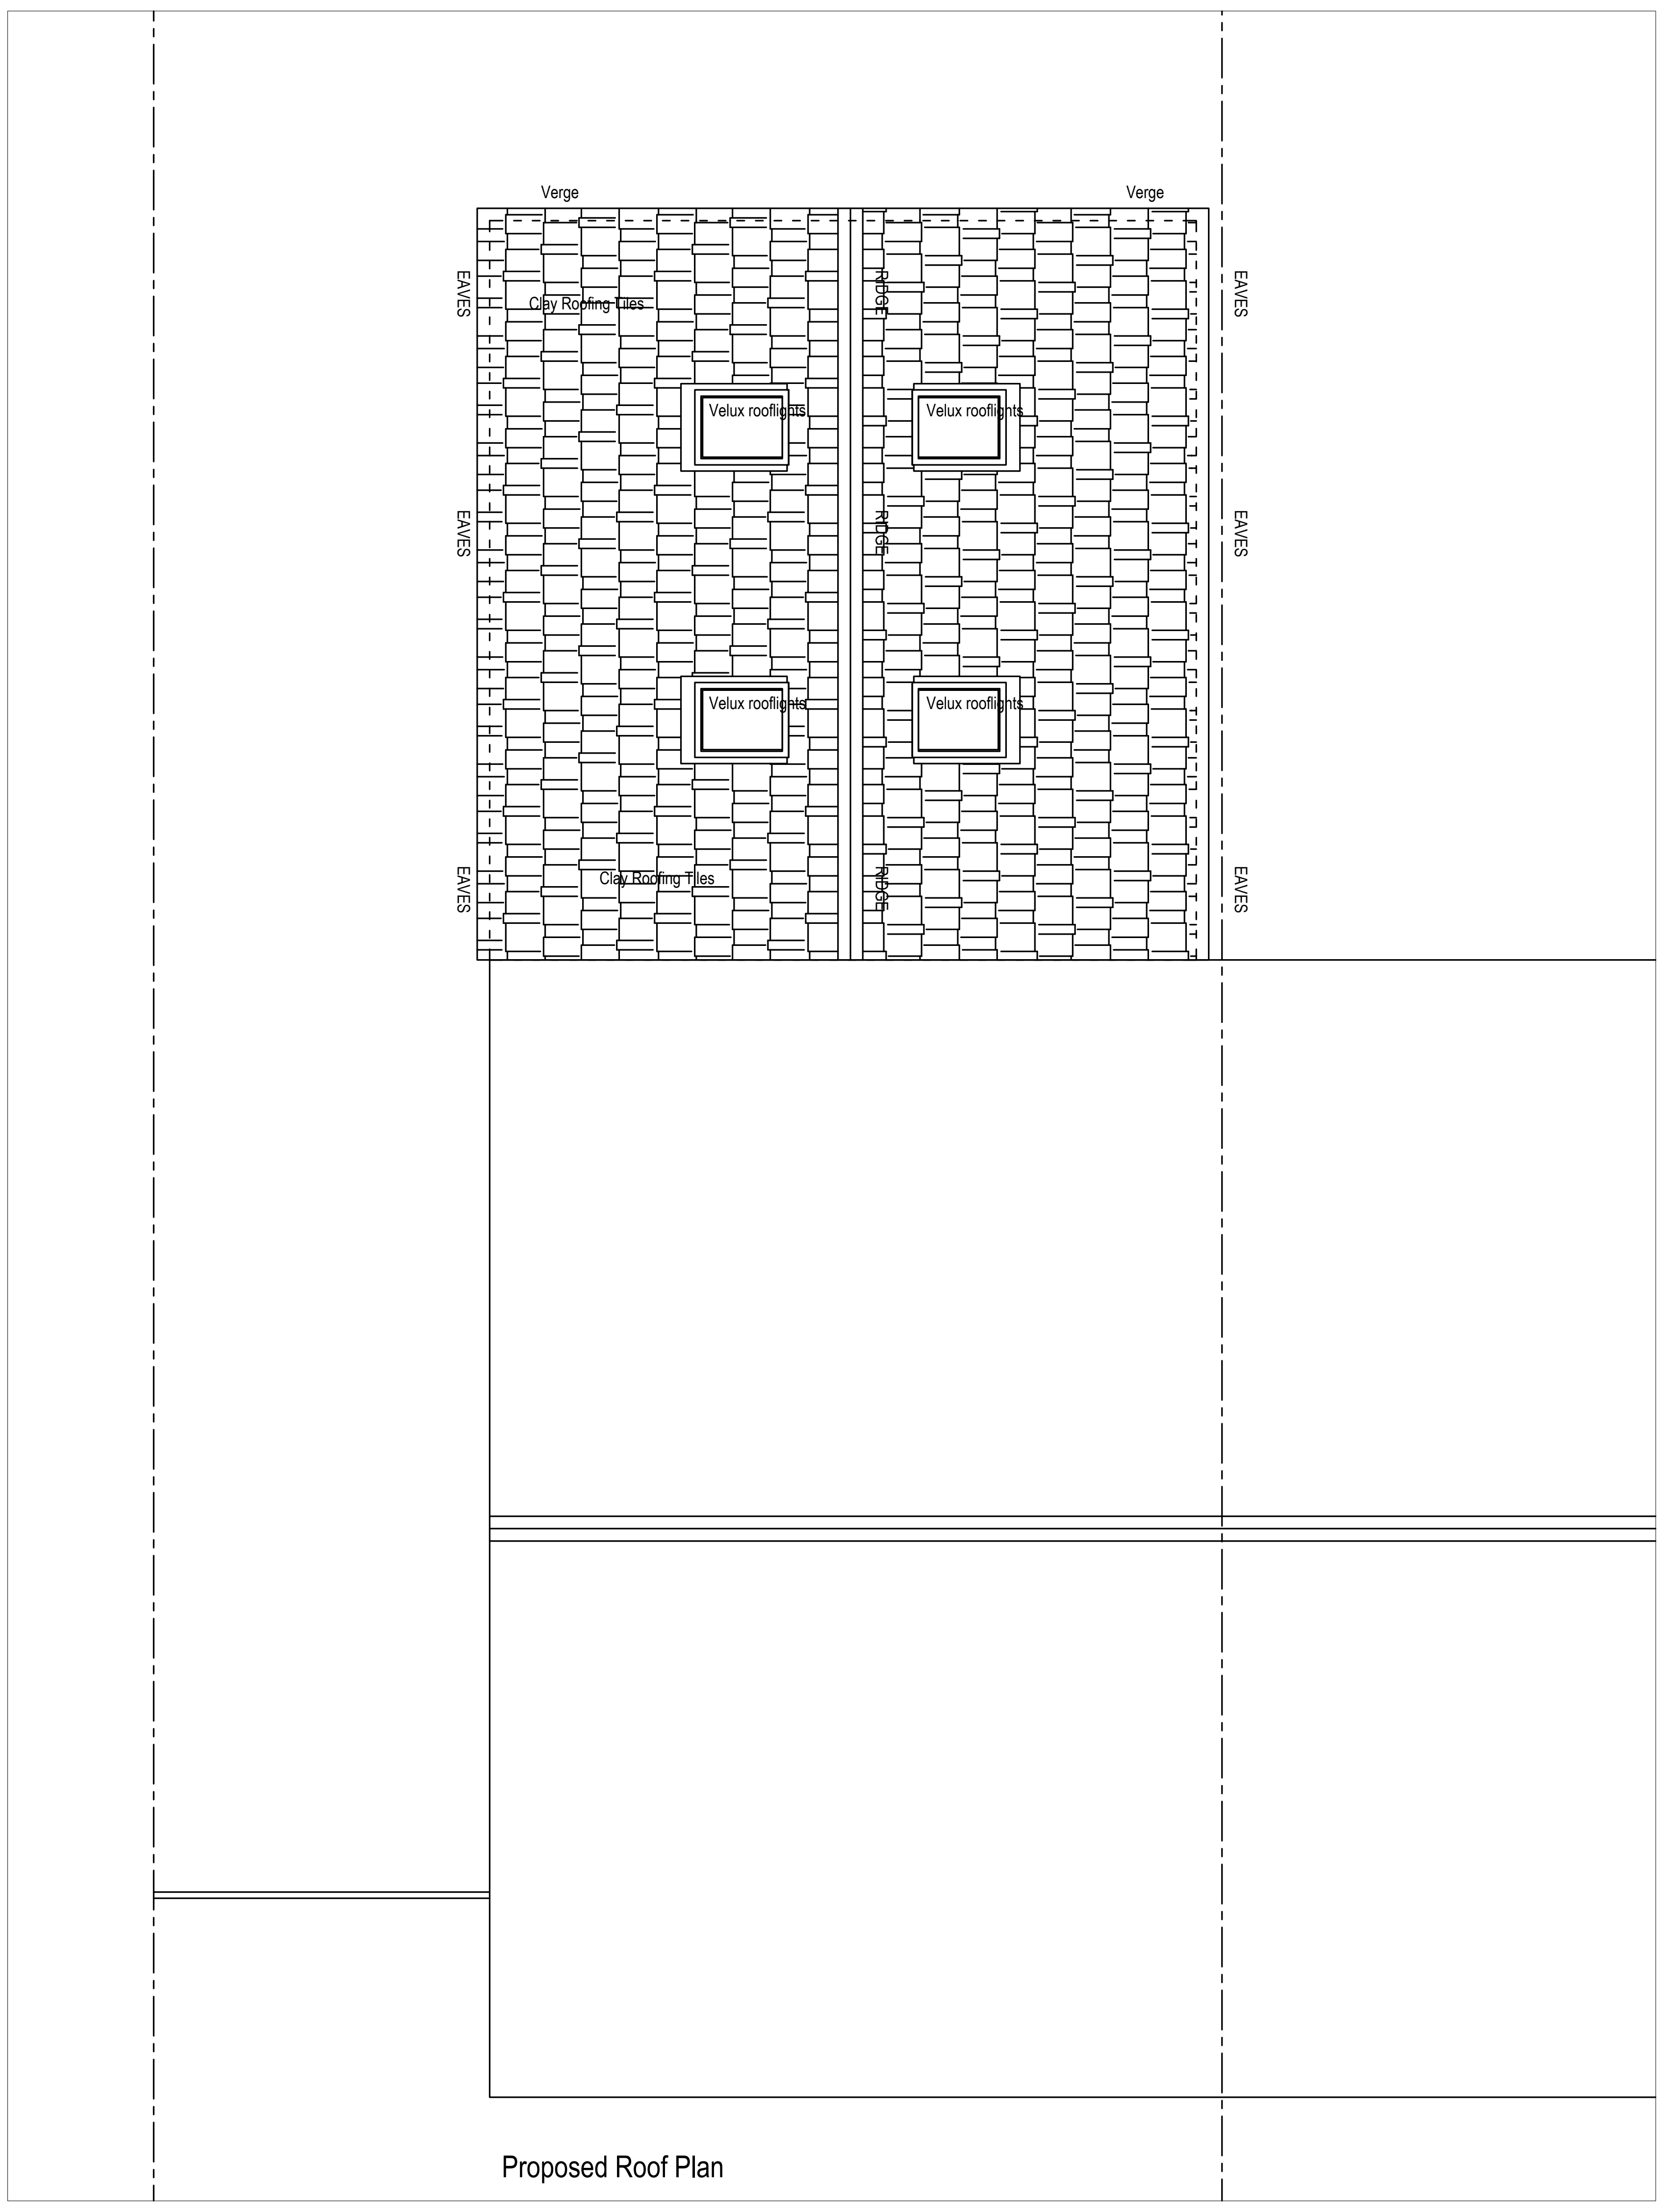

Proposed Roof Plan

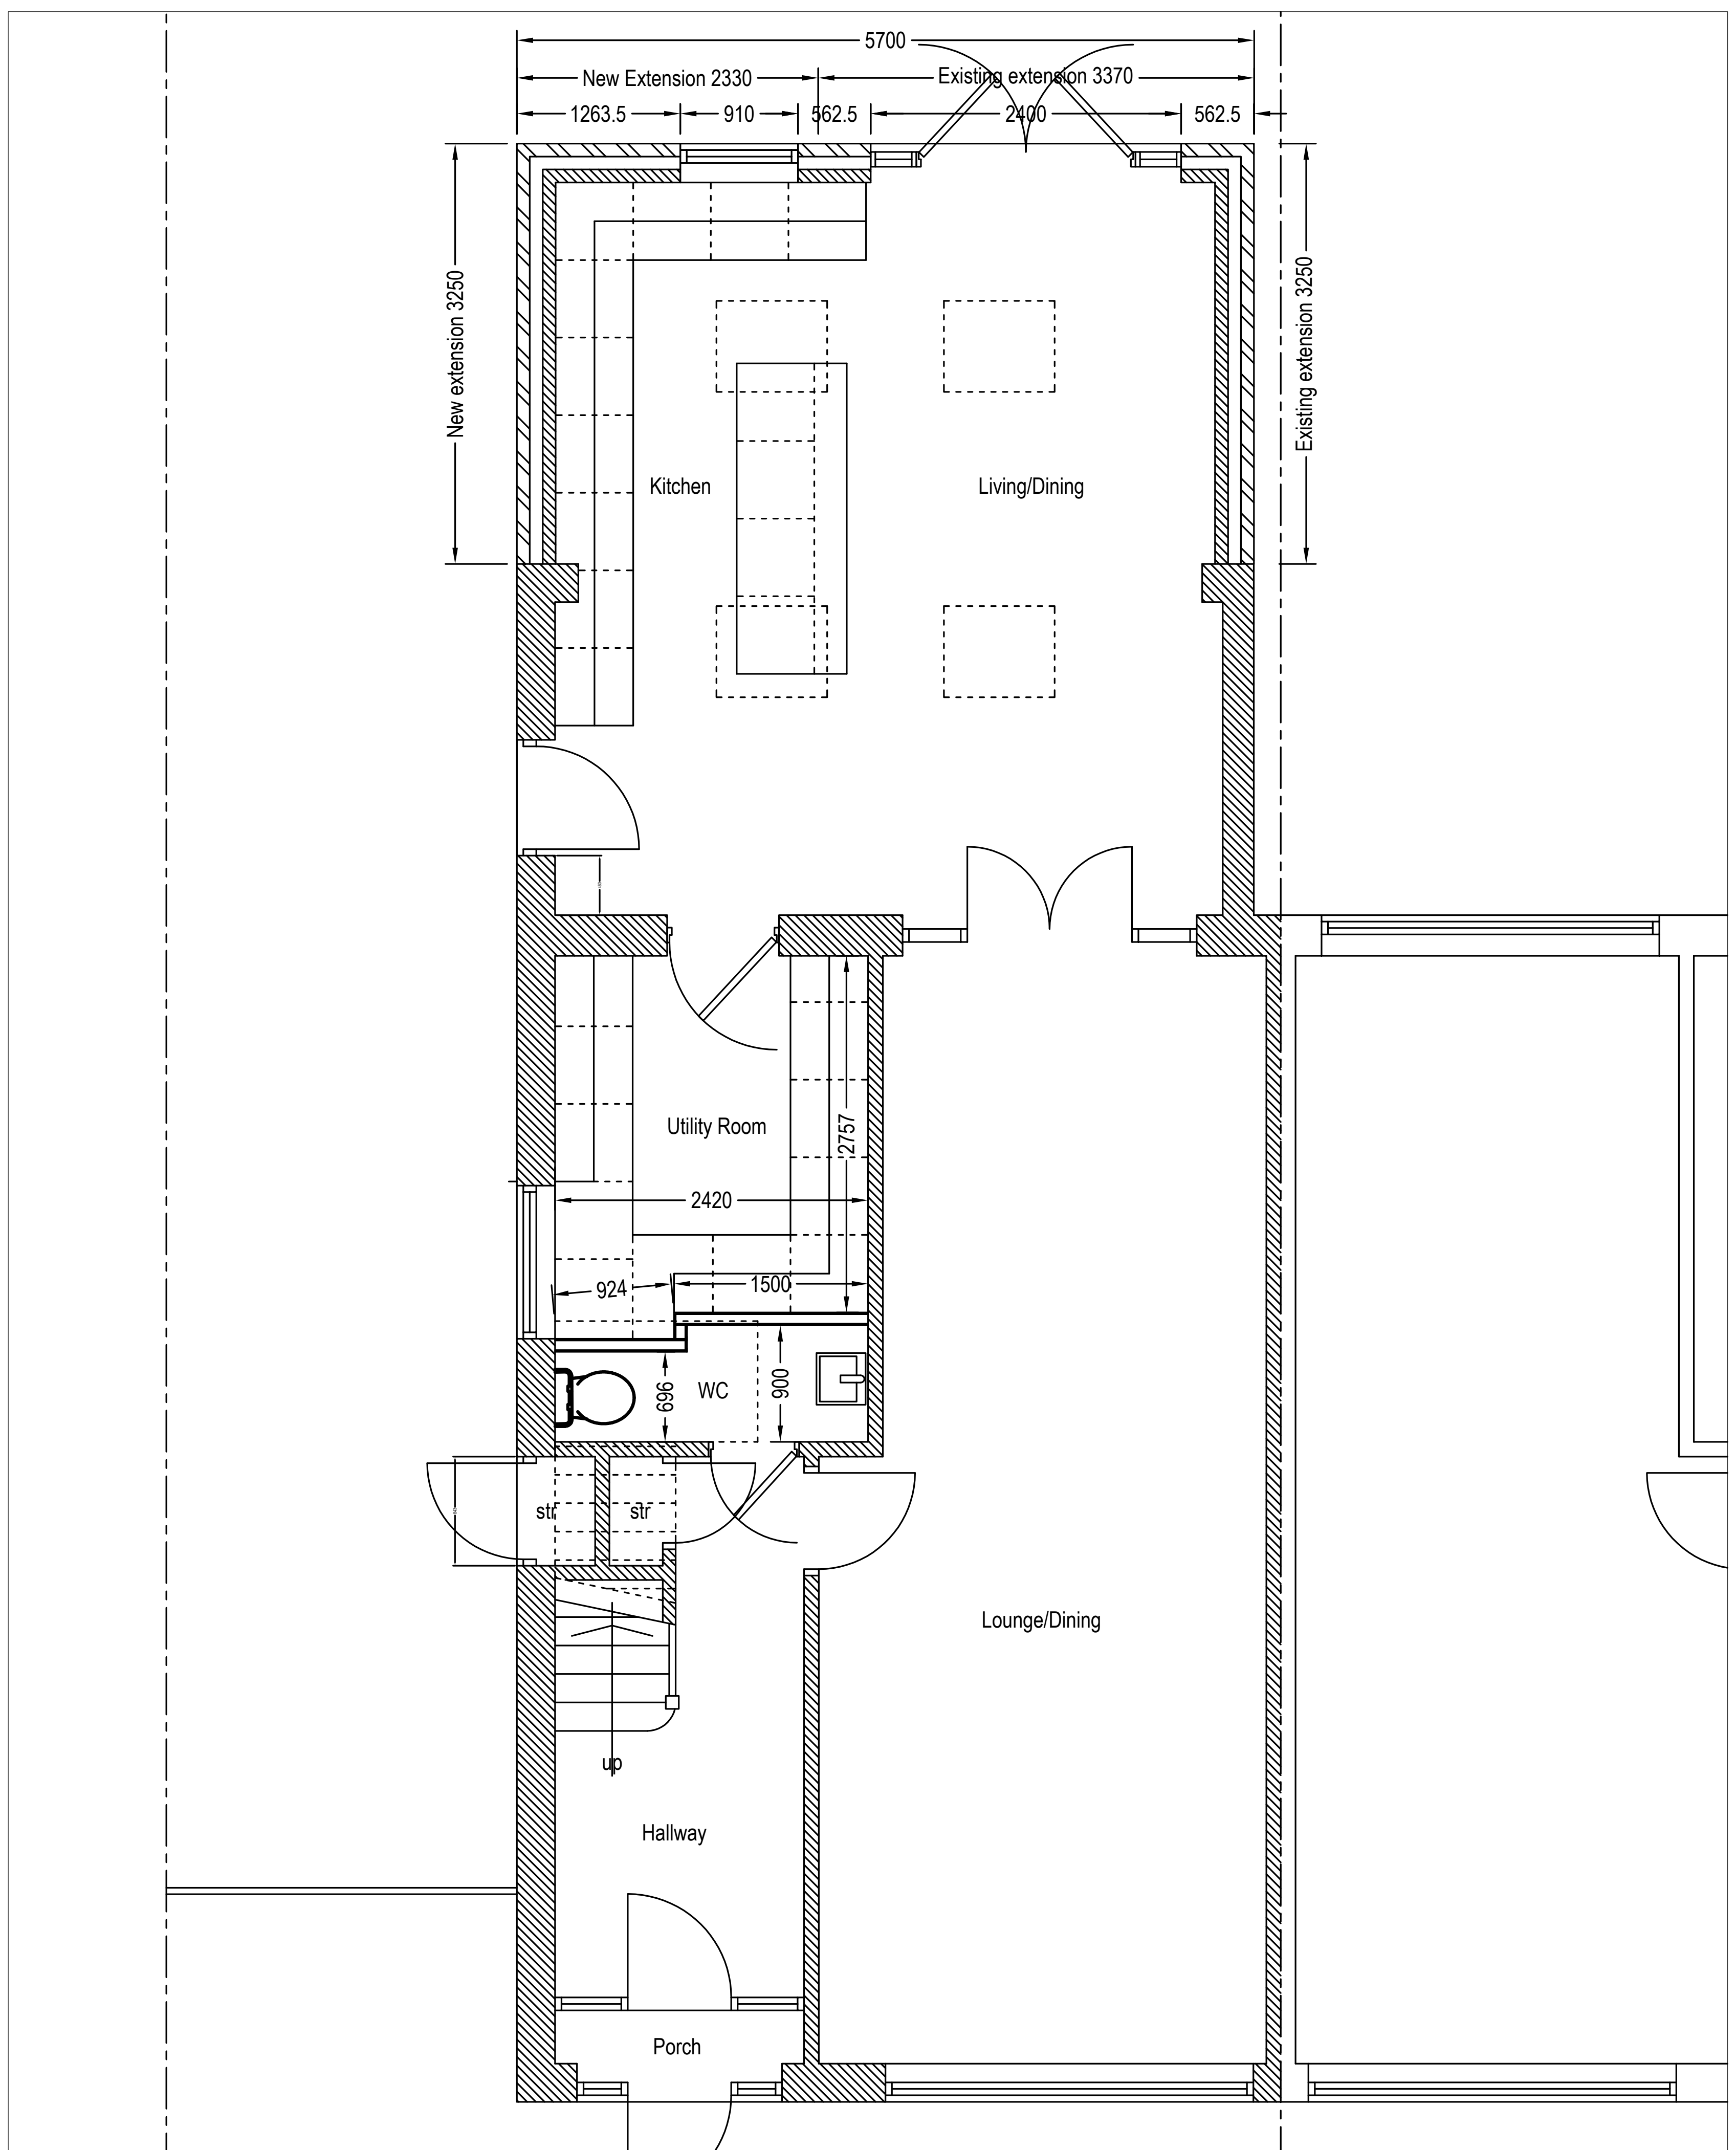

Proposed Ground Floor Plan

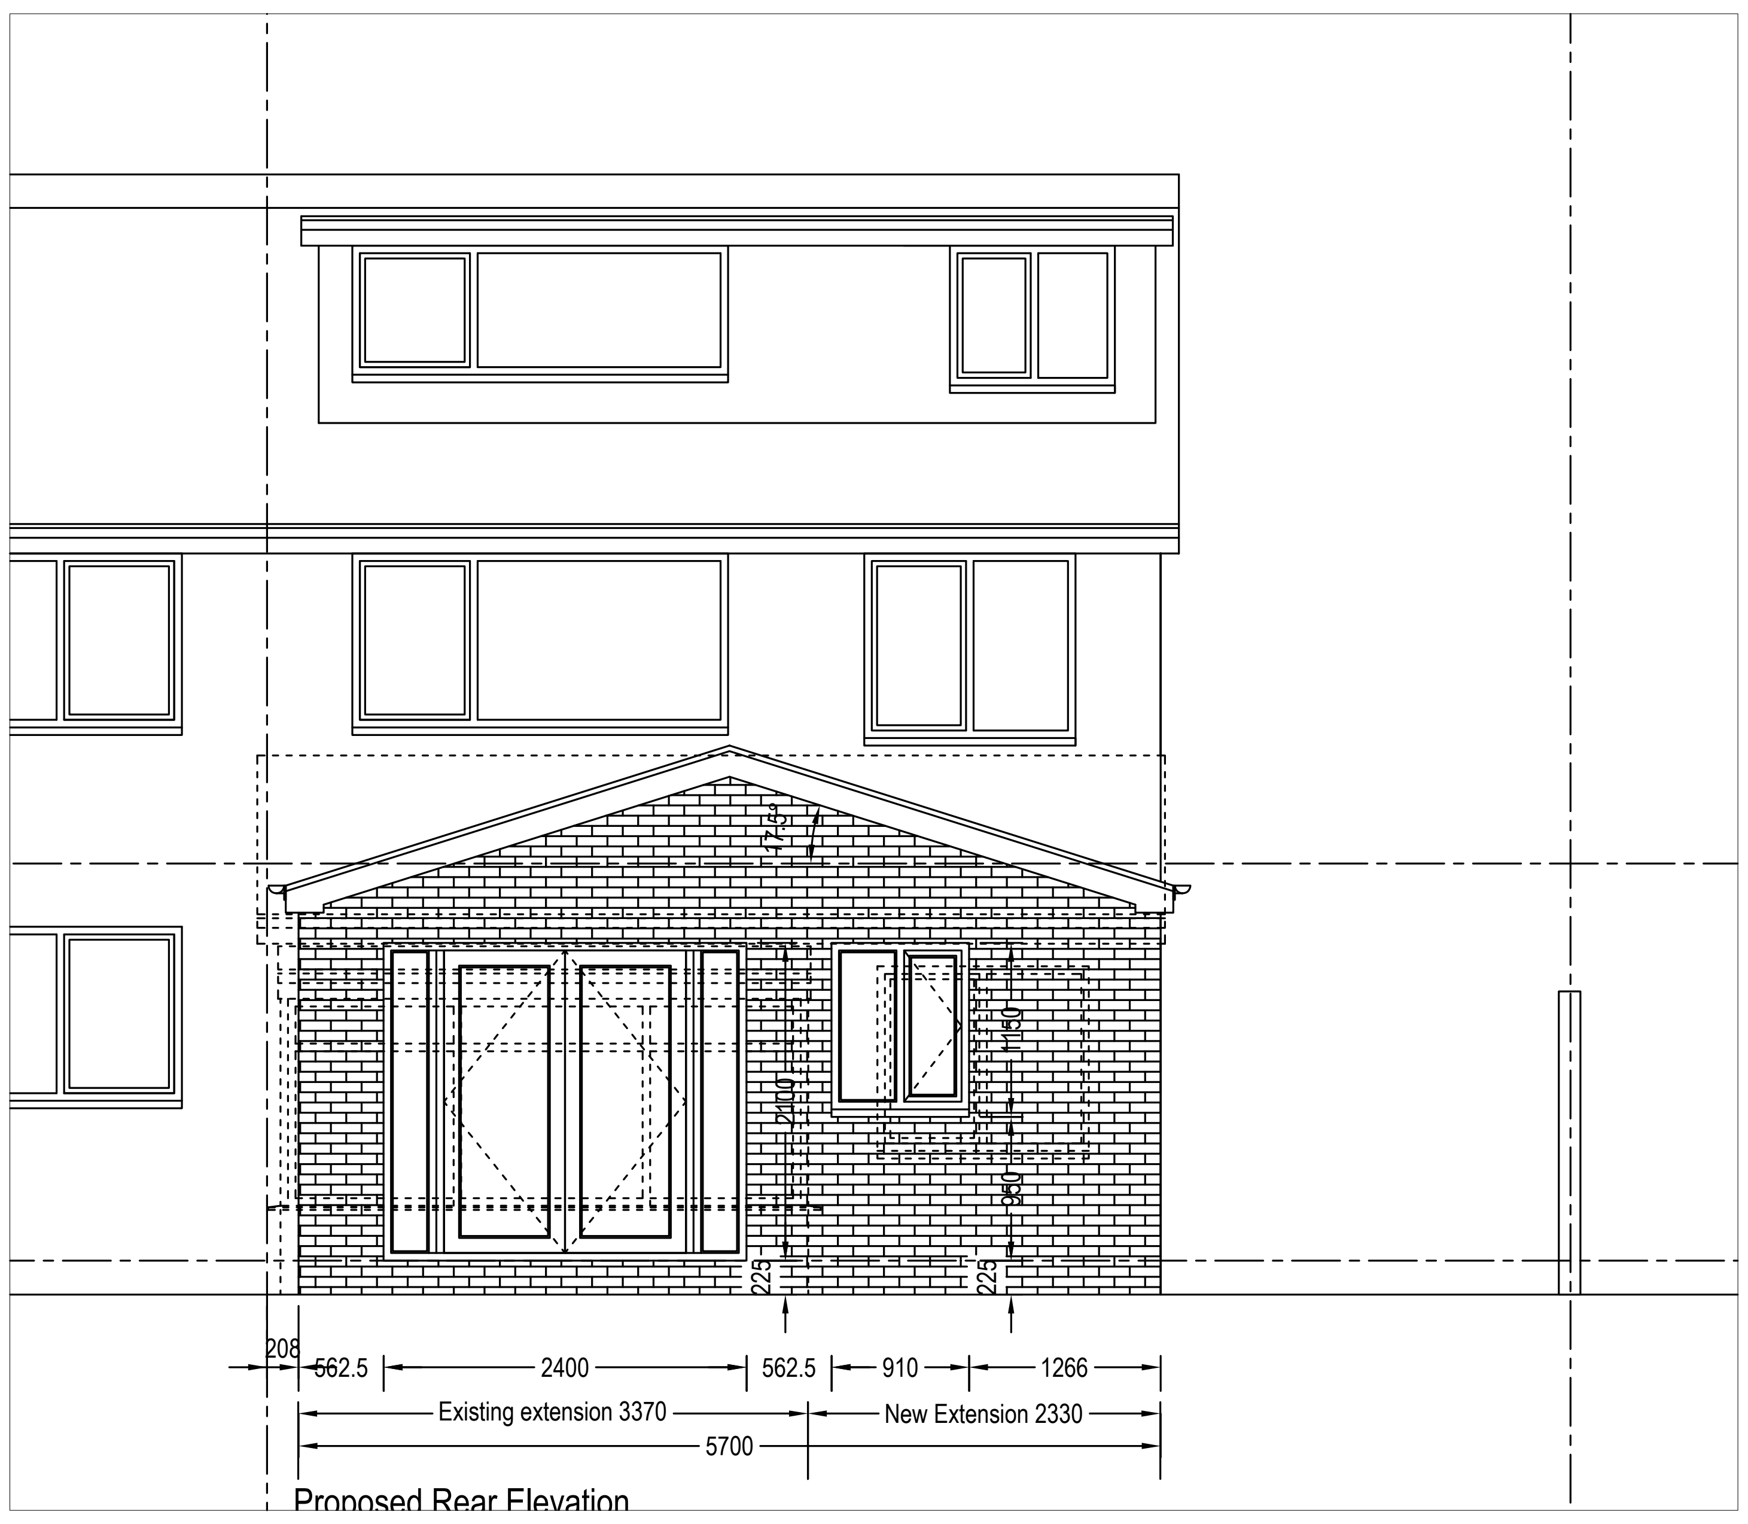

Proposed Rear Elevation

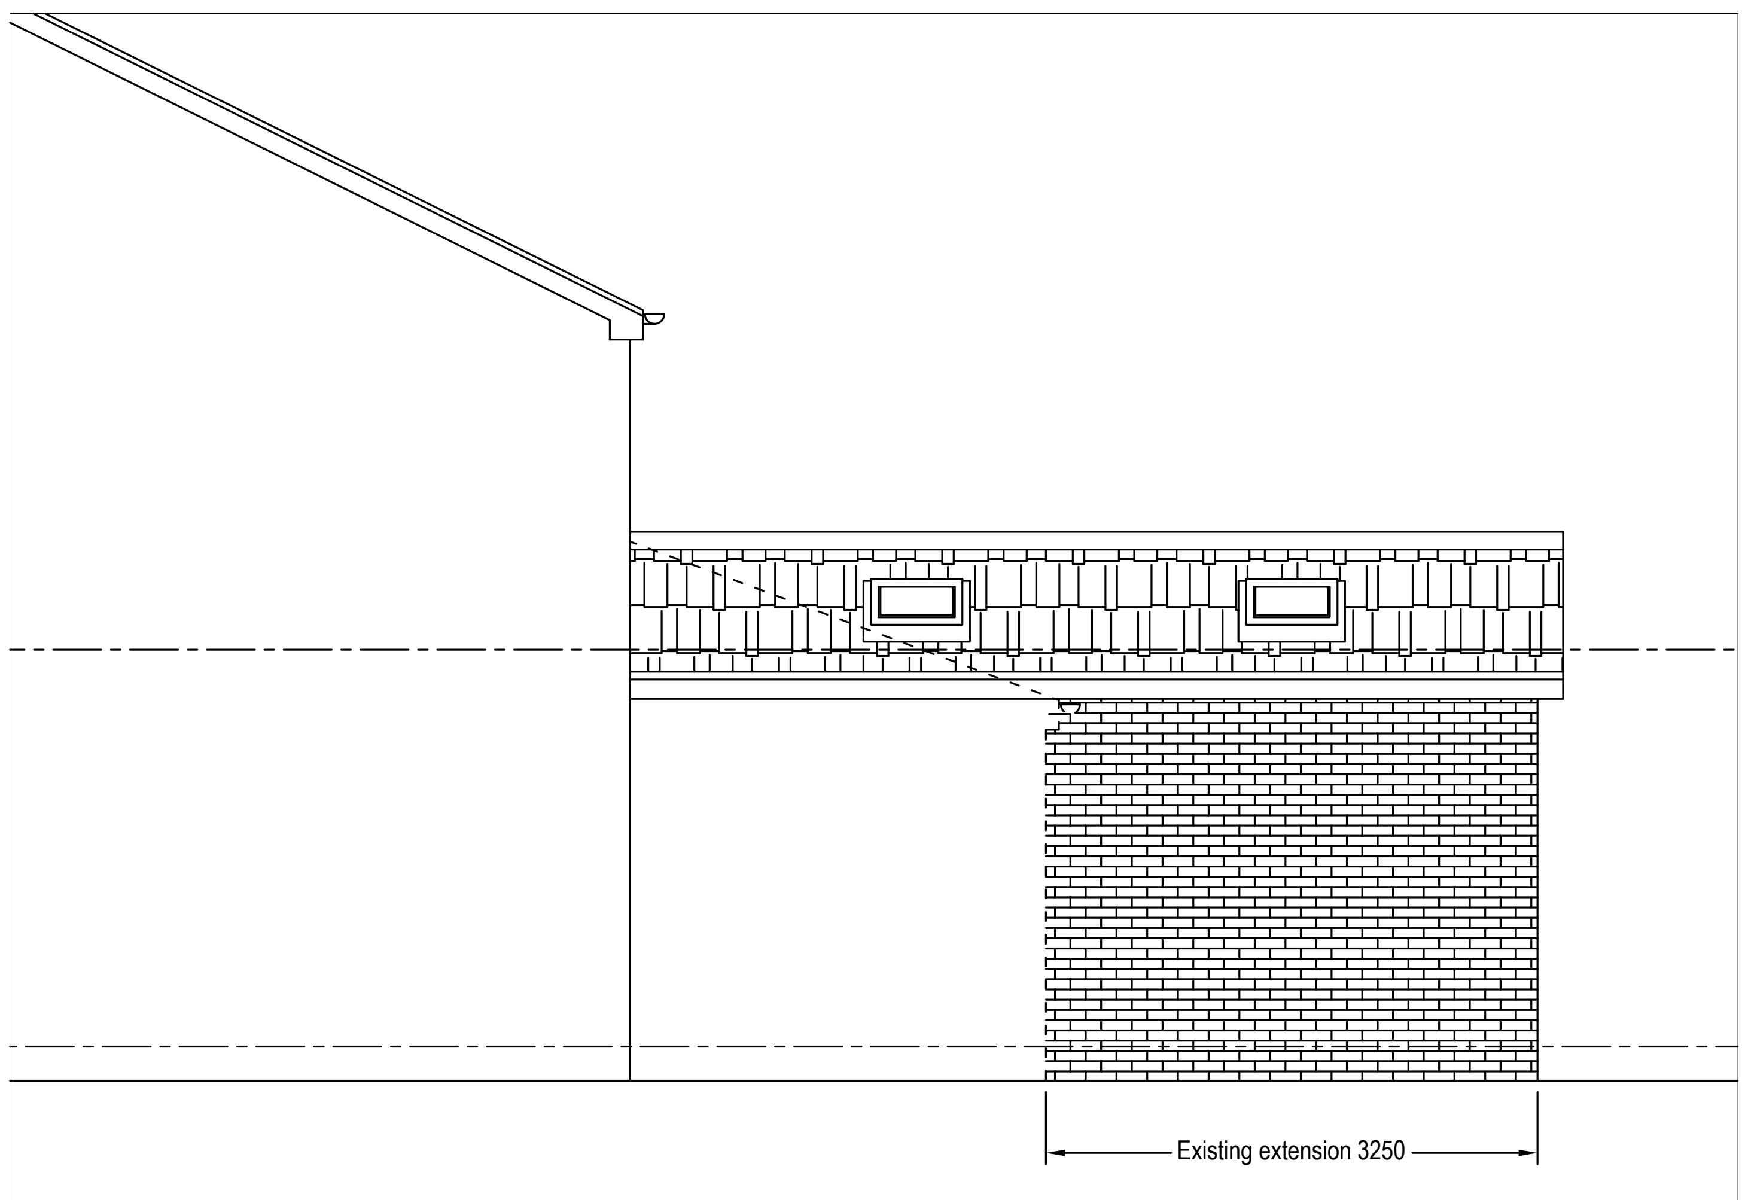

Proposed Side Elevation
(Neighbour)

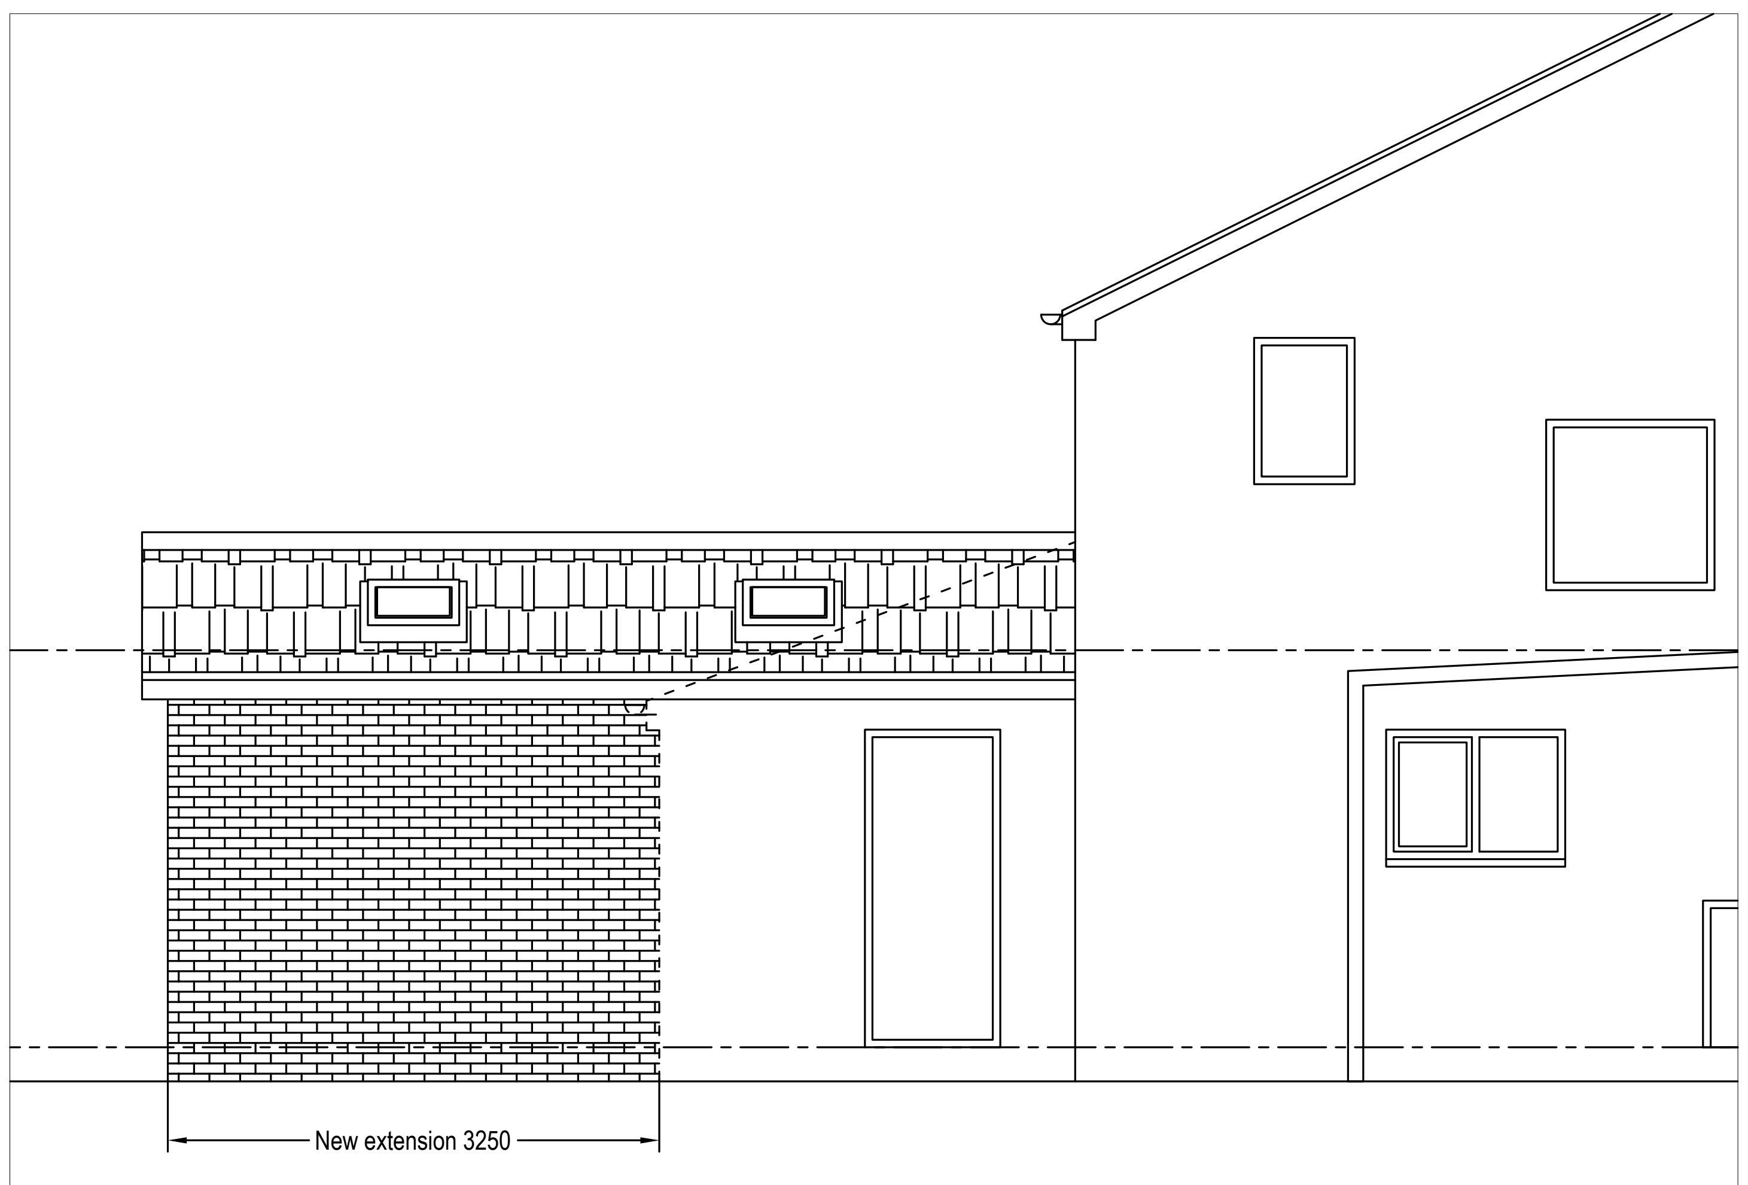

Proposed Side Elevation

Project No.
25.176

Drawing No.
P.100.12

Revision
-

Drawing Title:
Proposed Plans & Elevations
(Planning Only)

Project:
No.17 Leyton Drive
Bury Lancashire
BL9 9SL

Date.
Feb 2026

Scale@A1.
1:50

Drawn by.
PJO

CLIENT:

Mr. S. Tansey

PURPOSE:

PLANNING

Revision:

Date:

Initials:

CONSTRUCTION (DESIGN & MANAGEMENT) REGULATION 2015

ORMANDY DESIGN GROUP DUTY ON THIS PROJECT IS THAT OF 'DESIGNER' AS DEFINED UNDER REGULATION 2, AND HAVE AVOIDED FORESEEABLE RISKS TO THOSE INVOLVED IN THE CONSTRUCTION AND FUTURE USE OF THE BUILDING/STRUCTURE AND IN SO DOING ELIMINATE HAZARDS (SO FAR AS REASONABLE PRACTICAL. TAKING INTO ACCOUNT OF DESIGN CONSIDERATIONS) AND REDUCED RISKS ASSOCIATED WITH THOSE HAZARDS. tHE DESIGNER HAS AVOIDED ADEQUATE INFORMATION ABOUT RISKS ASSOCIATED WITH THE DESIGN AND CO-ORDINATED THE WORK WITH OTHERS IN ORDER TO IMPROVE THE WAY IN WHICH RISKS ARE MANAGED AND CONTROLLED. THE ASSOCIATED RISKS ARE RESTRICTED TO THE SITE OR PROJECT AND SUCH ARE NOT CONSIDERED AS A COMPLETE AND FIANL LIST OF ALL HAZARDS TAHT MAY EXISTING.

NOTE: THIS DRAWING IS COPYRIGHT, NO UNAUTHORISED COPYING OF DRAWING WITHOUT DESIGNERS PERMISSION. DO NOT SCALE FROM THIS DRAWING USE ONLY FIGURED DIMENSIONS, ALL ERRORS AND OMISSIONS TO BE REPORTED TO THE DESIGNER. ALL INFORMATION TO BE CHECKED ON SITE PRIOR TO WORKS COMMENCING AND READ INCONJUNCTION WITH ALL RELEVANT CONSULTANTS, SPECIALISTS DRAWINGS / DOCUMENTS AND CARRIED OUT IN STRICT ACCORDANCE WITH THE CURRENT HEALTH AND SAFETY REGULATIONS

CIAT
CHARTERED PRACTICE

ORMANDY DESIGN GROUP
CHARTERED ARCHITECTURAL TECHNOLOGISTS
INTERIOR DESIGNERS
T: +44 (0) 7815 301 879
E: paulormandy.odg@outlook.com