




FRONT ELEVATION FROM ROAD
LANDSCAPING AND FENCES OMITTED

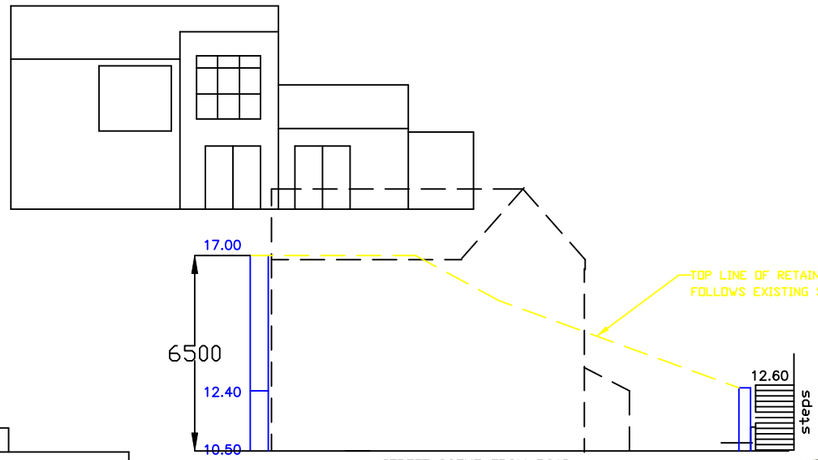

STREET SCENE FROM ROAD
SHOWING RETAINING WALL PROFILE

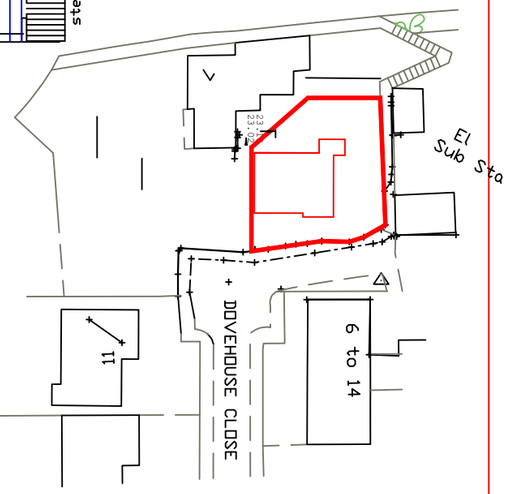


STREET SCENE BLOCKPLAN

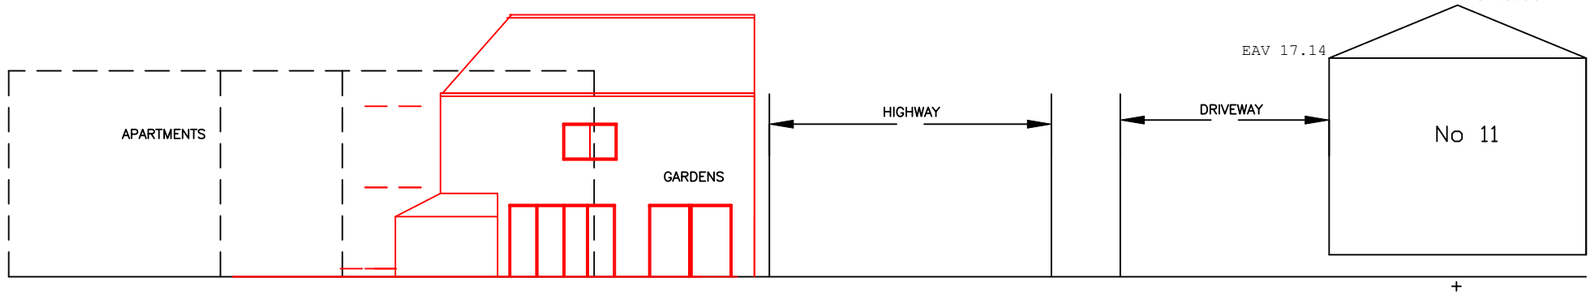

REAR ELEVATION

VIEW FROM REAR OF THE PROPERTY
LOOKING DOWN DOVEHOUSE CLOSE

\+
SIDE ELEVATION FROM ROADNORTH

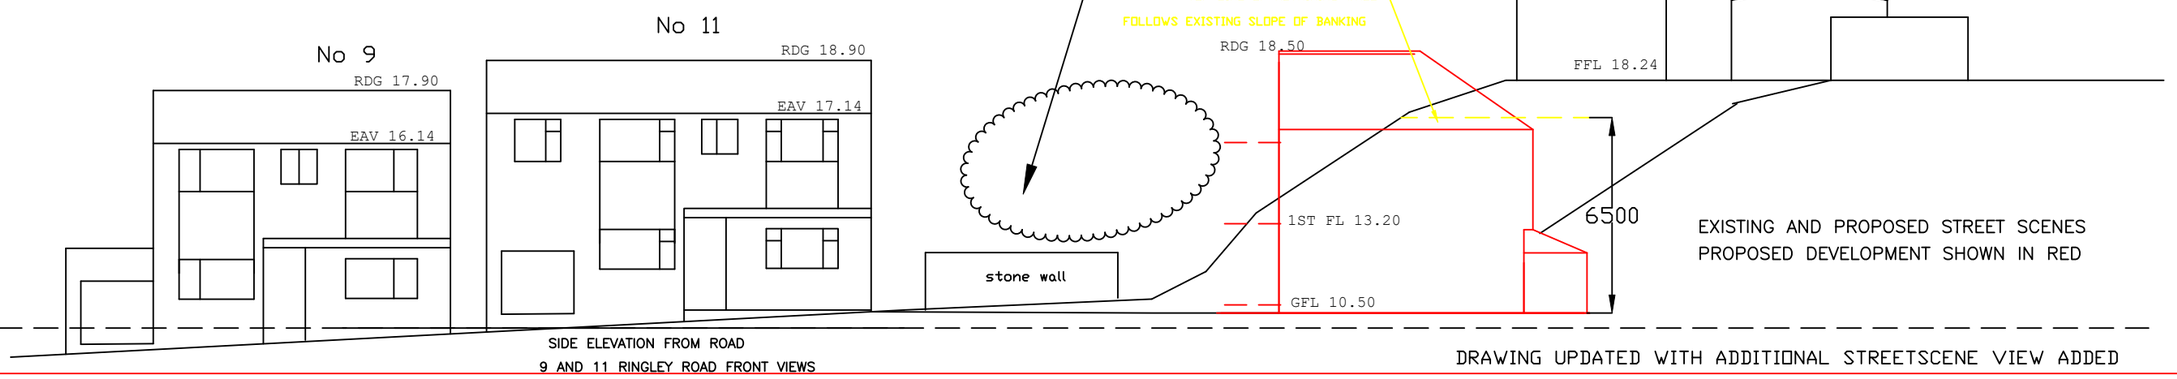

SIDE ELEVATION FROM ROAD
9 AND 11 RINGLEY ROAD FRONT VIEWS

EXISTING AND PROPOSED STREET SCENES
PROPOSED DEVELOPMENT SHOWN IN RED

DRAWING UPDATED WITH ADDITIONAL STREETSCENE VIEW ADDED

CLIENT	JOB	TITLE	DRAWN DH
AYAZ KHAWAJA	LAND ADJACENT TO 7 RINGLEY DRIVE & 11 DOVEHOUSE CLOSE WHITEFIELD M45 7PE	PROPOSED DEVELOPMENT STREET SCENE PARAGRAPH 2	DATE FEB 2023 CHECKED AA SCALE 1 : 100@A1 APPROVED DRG No. 21082/13 REV C

RFP SURVEYS
Consulting Engineers
Tel: 0161 655 3703
Fax: 0161 655 3150
920 Edenfield Road, Norden, Rochdale, OL12 7SS