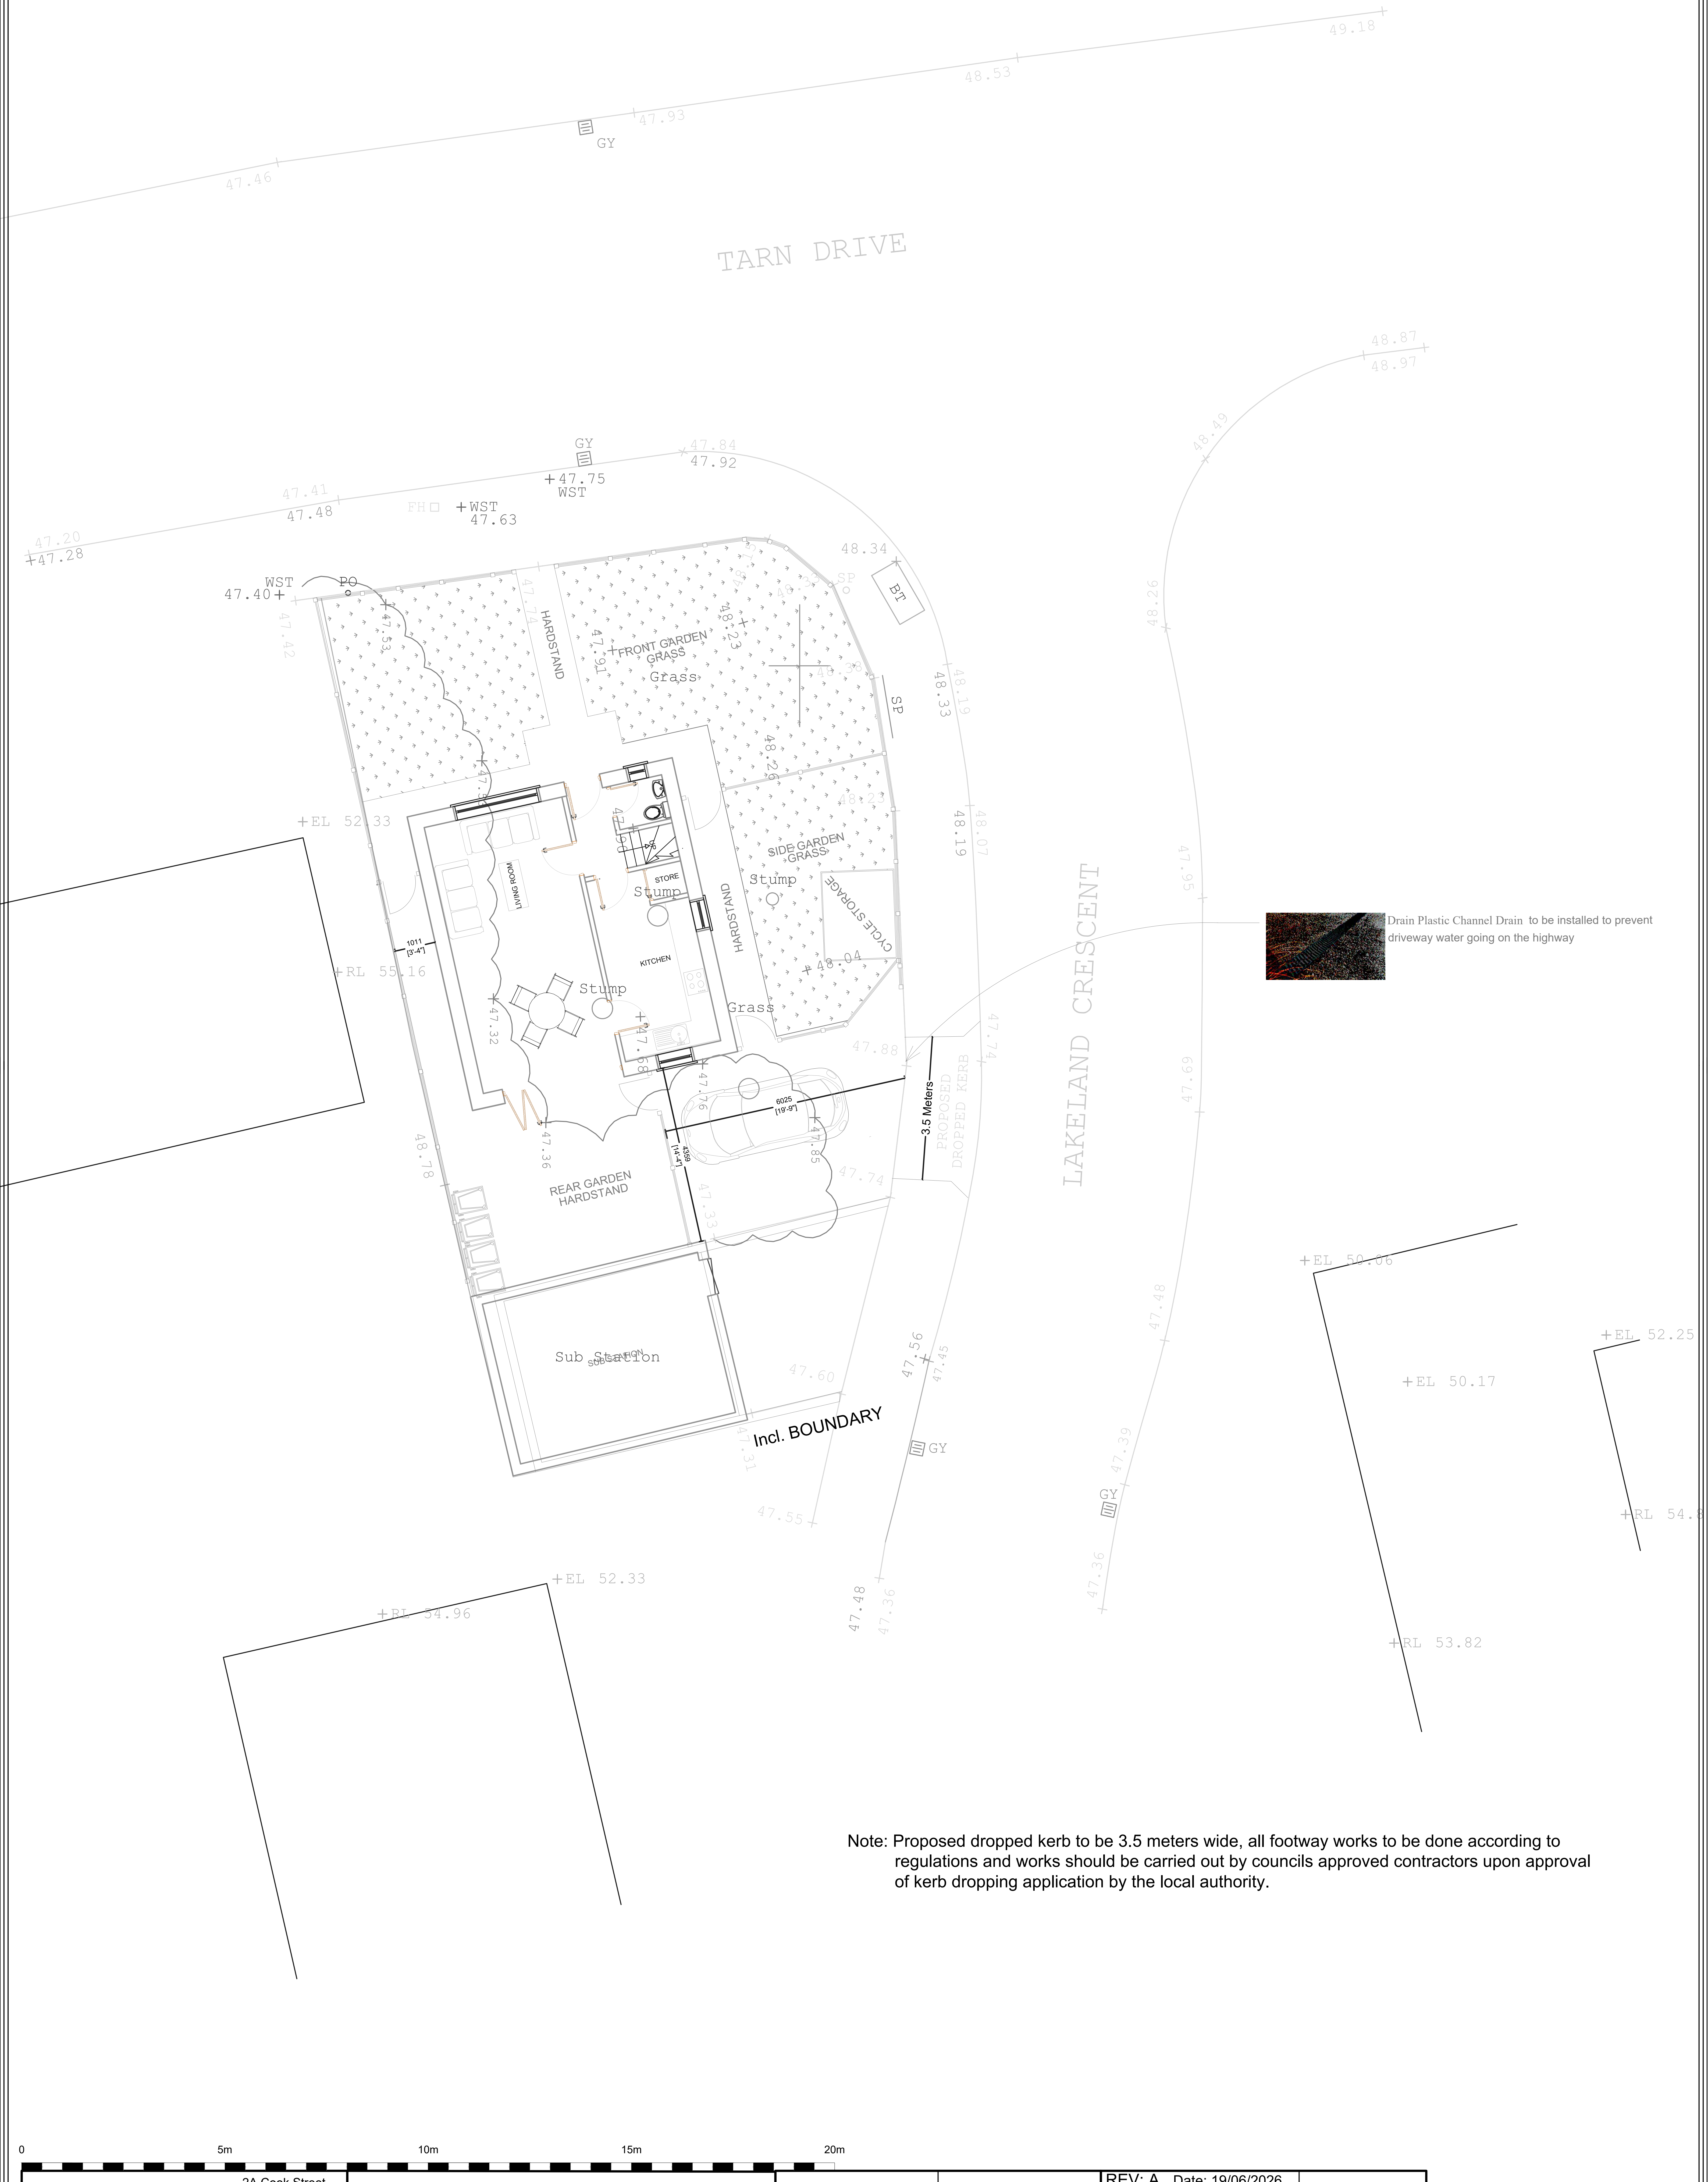

Drain Plastic Channel Drain to be installed to prevent driveway water going on the highway

Note: Proposed dropped kerb to be 3.5 meters wide, all footway works to be done according to regulations and works should be carried out by councils approved contractors upon approval of kerb dropping application by the local authority.

I Planning Services
2A Cook Street,
Bury, Lancashire,
BL9 0RP,
0161 8717405
email: ipsuk@live.co.uk

Proposed Site Plan on Topography Survey
of Land Adjacent to 27 & 29 Tarn Drive Bury, BL9 9QB

Scale :1 : 100 on A2
All Dimensions in Meters
Ref: IPS/R/LAND/BL99QB
Date : 25/02/2026

REV: A Date: 19/06/2026
REV: B Date: 30/06/2026
SHT 3 of 6

Proposal