


facing east


galvanised steel roller shutter door 5m wide x 4 m wide

roof and wall cladding to be plastic coated corrugated steel (colour olive green)

faicing north

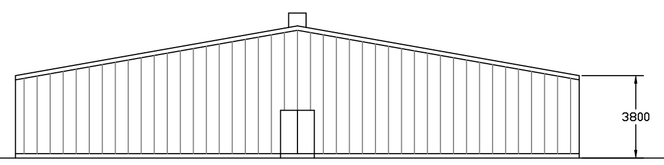


faicing west

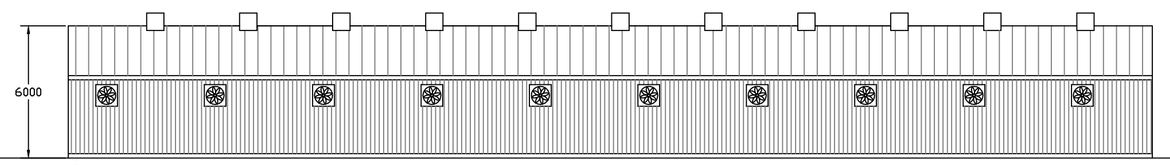


faicing south

proposed elevations

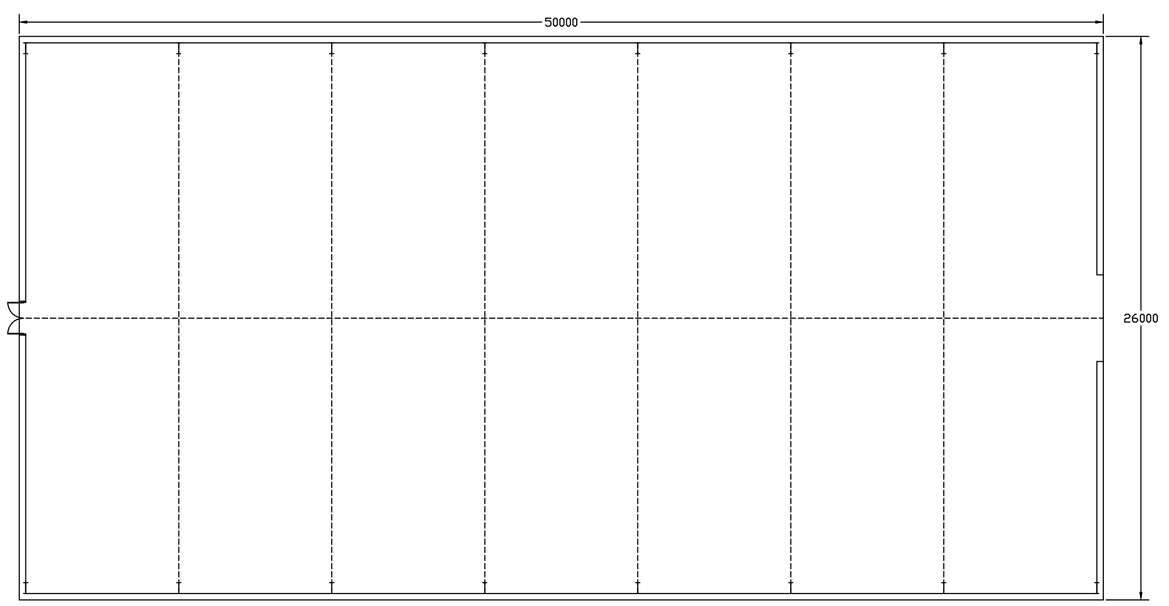

floor plan

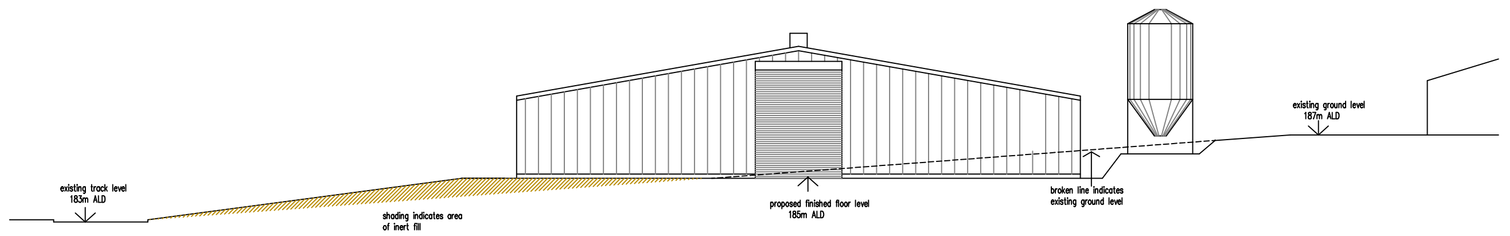

cross section along line A-A

existing site plan

proposed replacement chicken rearing shed at

Sillinghurst Farm
Castle Hill Road
Rochdale

scale 1:200 @ A1

0m 20m

drawing number SF-01-09-25-C

Rae Connell Associates Building Design and Planning Consultants
214 Burnley Road Bacup Lancashire 01706 873000