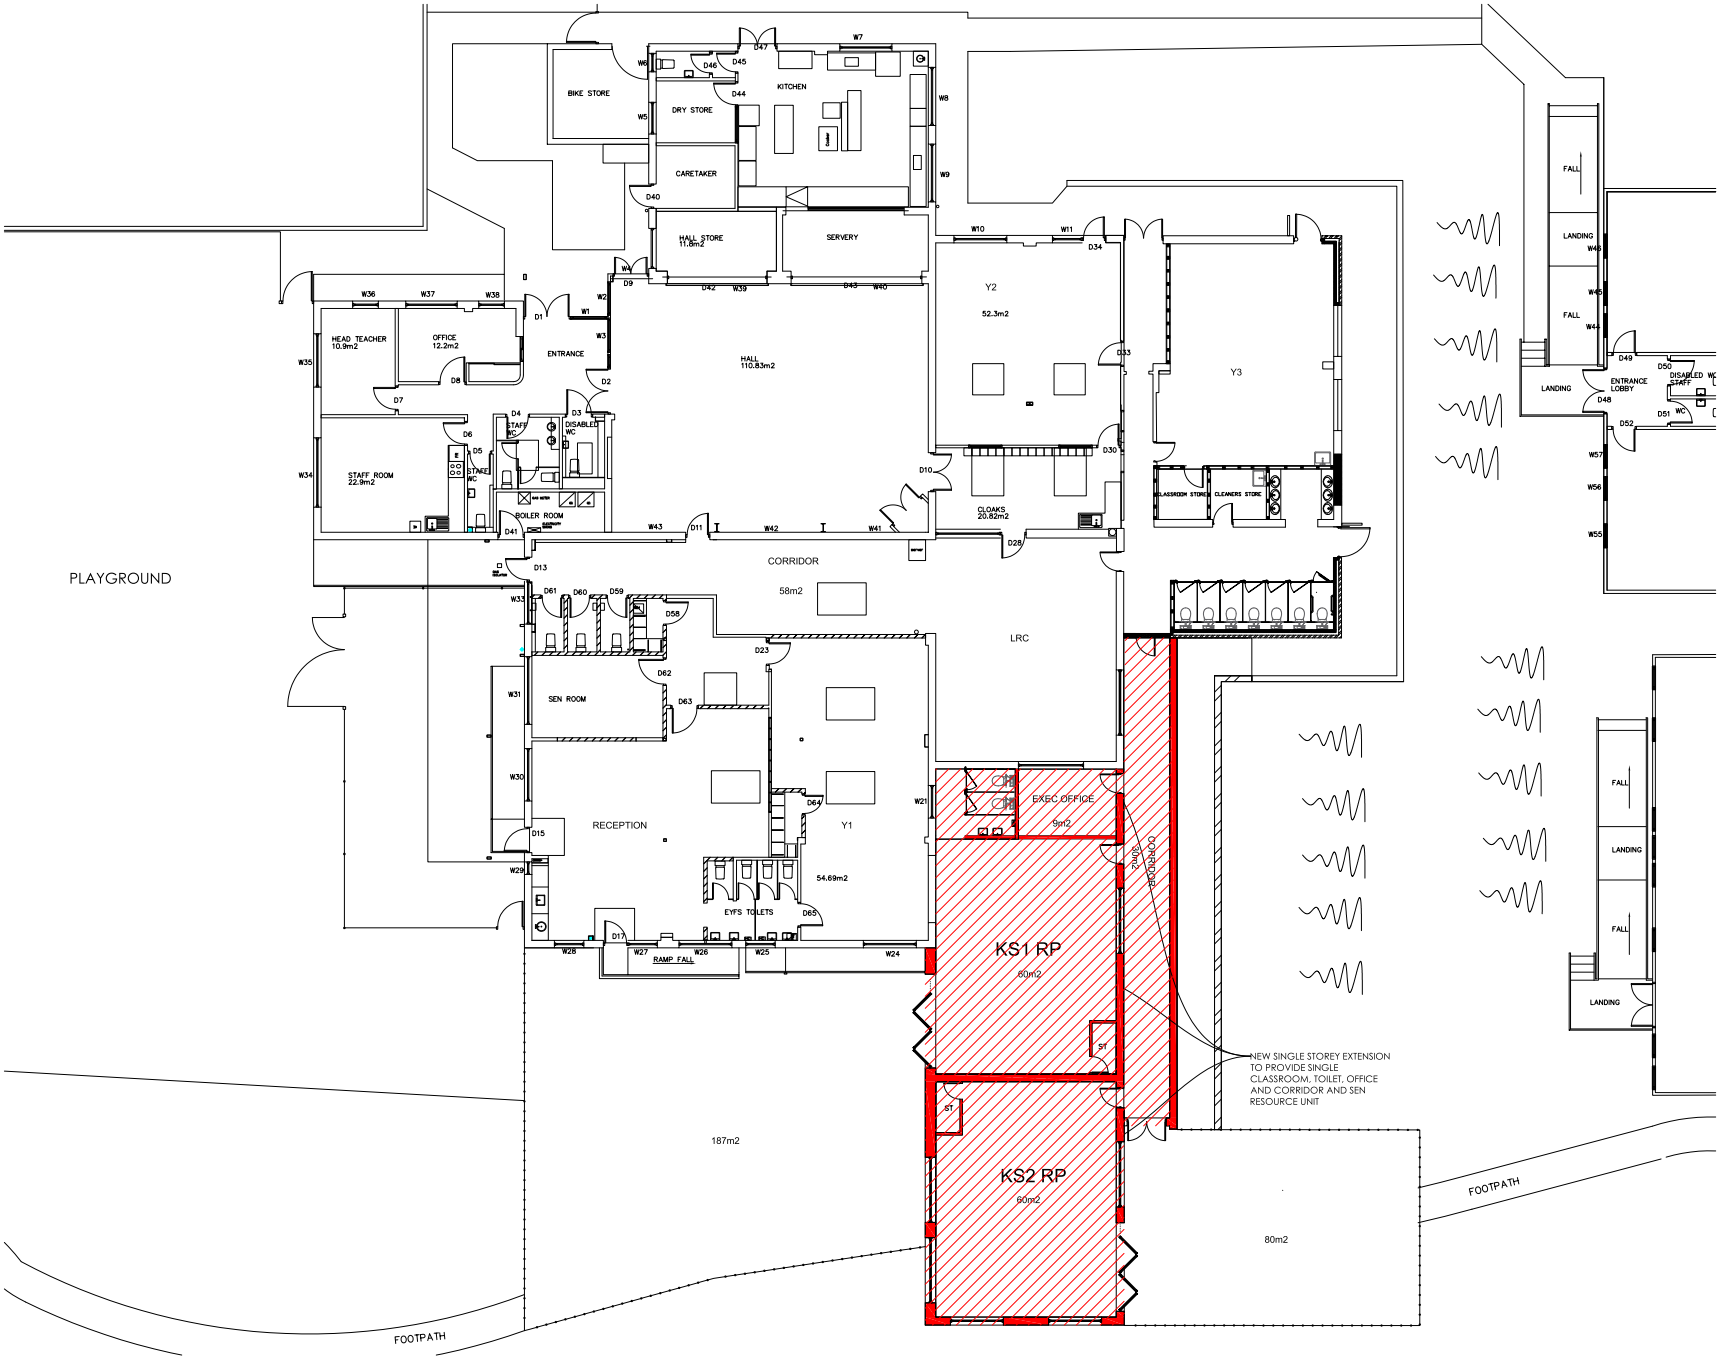



4 PROPOSED FLOOR PLAN
Scale: 1:100

GENERAL NOTES

1 Do not scale from this drawing. All heights, levels, sizes and dimensions to be checked on site before the start of the works.
2 The manufacturer's recommendations are to be followed in respect of the installation and fixing of all products and any discrepancies between those recommendations and any other requirements of the specification and/or drawings shall be notified to the Contract Administrator.
3 All debris and waste material to be removed from site and the site shall be left clean and tidy.
4 Check structural integrity prior to any demolition/dismantling operations - provide needling, propping and/or strutting where and as required.
5 All works to comply with British Standards and health and safety legislation.
6 All measurements are in millimeters unless otherwise stated.
7 This drawing is to be read in conjunction with the work schedules, specification and all relevant construction, electrical, mechanical and structural drawings.

IN ADDITION TO THE HAZARDS/RISKS NORMALLY ASSOCIATED WITH THE TYPES OF WORK DETAILED ON THIS DRAWING, NOTE THE FOLLOWING SIGNIFICANT RESIDUAL RISKS :-

| Item | Hazard | Risk |
|---|---|---|
| - | | |

| Rev | Description | By | Date | Chk'd | Auth |
|---|---|---|---|---|---|

sdaconsulting
construction consultants

SDA CONSULTING LLP
Edward House
Deva City Office Park
Trinity Way
Salford
M3 7BE
Tel: 0161 819 5252
w: www.sdaconsulting.co.uk

Drawing Status: PLANNING

Project: PHASE 2 - DEVLOPEMENT PLAN

Building Name: OUR LADY OF LOURDES RC PRIMARY SCHOOL

Address: RUDGWICK DRIVE

BURY, BL8 1YA

Drawing Title: PROPOSED FLOOR PLAN

| PM | Drawn | Checked | Authorised |
|---|---|---|---|
| SDA | PB | ----- | |
| Scale | Date | Date | Date |
| 1:100 @A1 | 23.01.23 | --/--/-- | --/--/-- |

Drawing No. 2517_P_03A

Revision 0