



EXISTING NORTH ELEVATION








PROPOSED NORTH ELEVATION

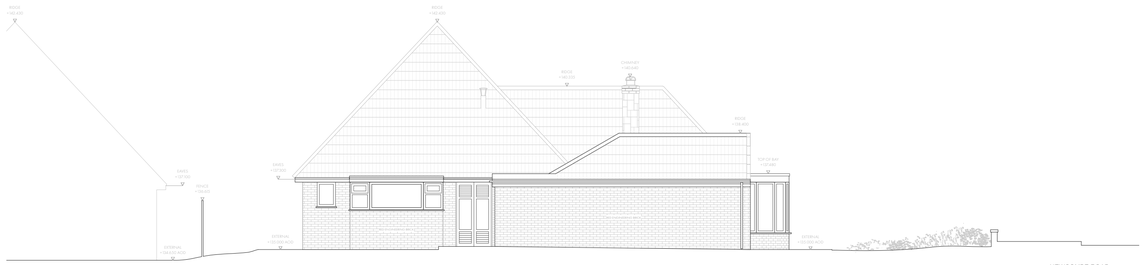


EXISTING EAST ELEVATION




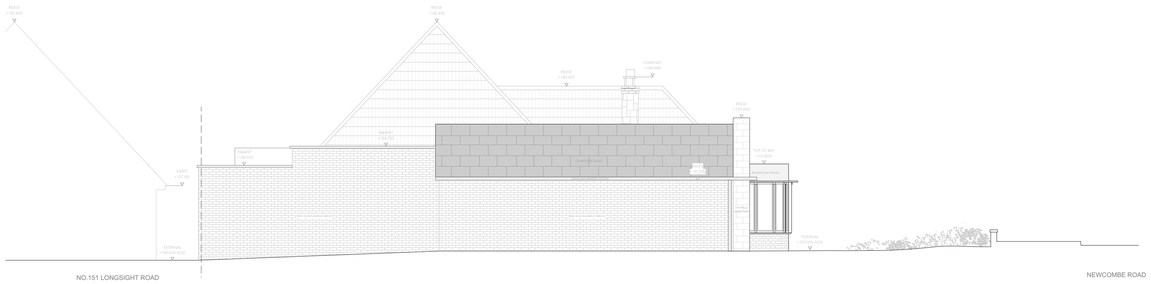




PROPOSED EAST ELEVATION

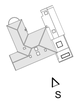



EXISTING SOUTH ELEVATION

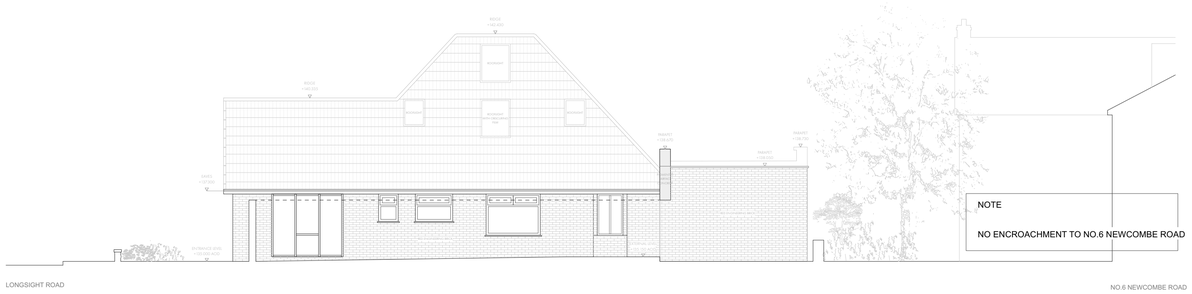



PROPOSED SOUTH ELEVATION

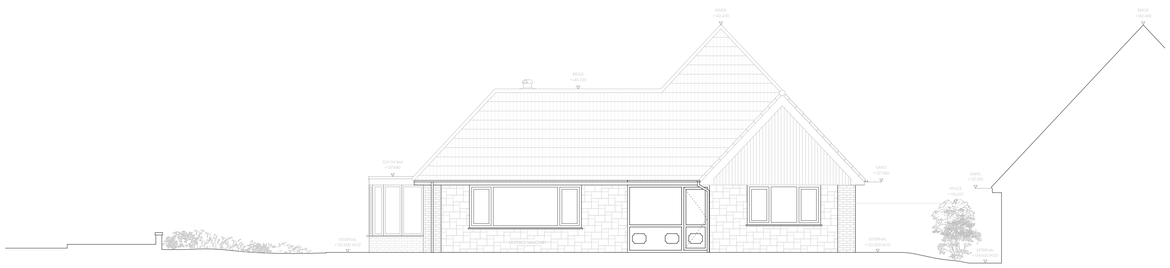



EXISTING WEST ELEVATION 1/2



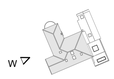





PROPOSED WEST ELEVATION 1/2

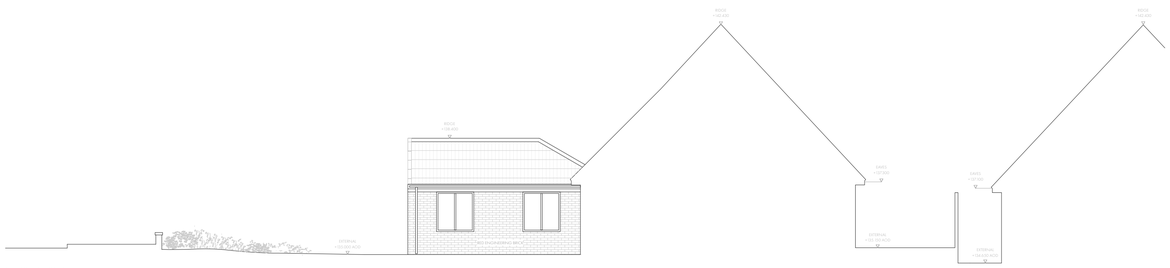


EXISTING WEST ELEVATION 2/2

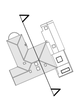

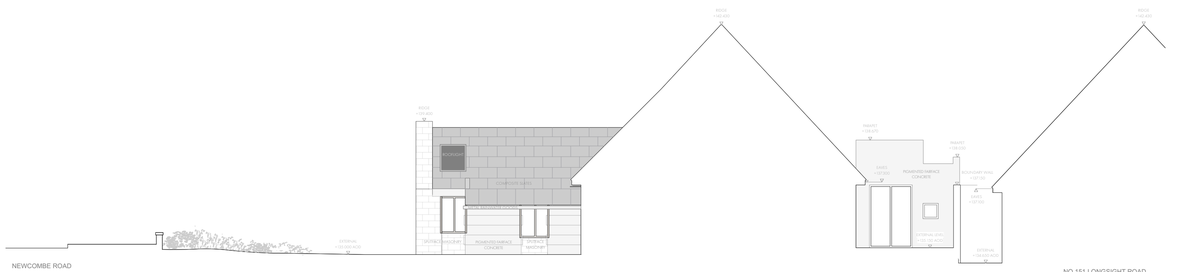


PROPOSED WEST ELEVATION 2/2

PROJECT : 149 LONGSIGHT ROAD

0 1 2 3 4 5m

SCALE : 1:100 @ A1

EXISTING AND PROPOSED ELEVATIONS
DWG NO : 149_1100_P-B
PLANNING APPLICATION DRAWING