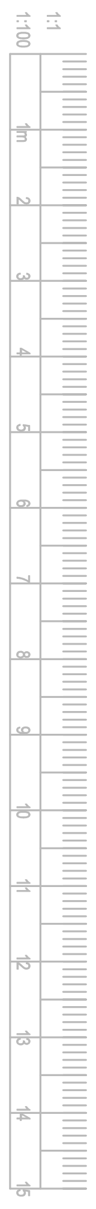

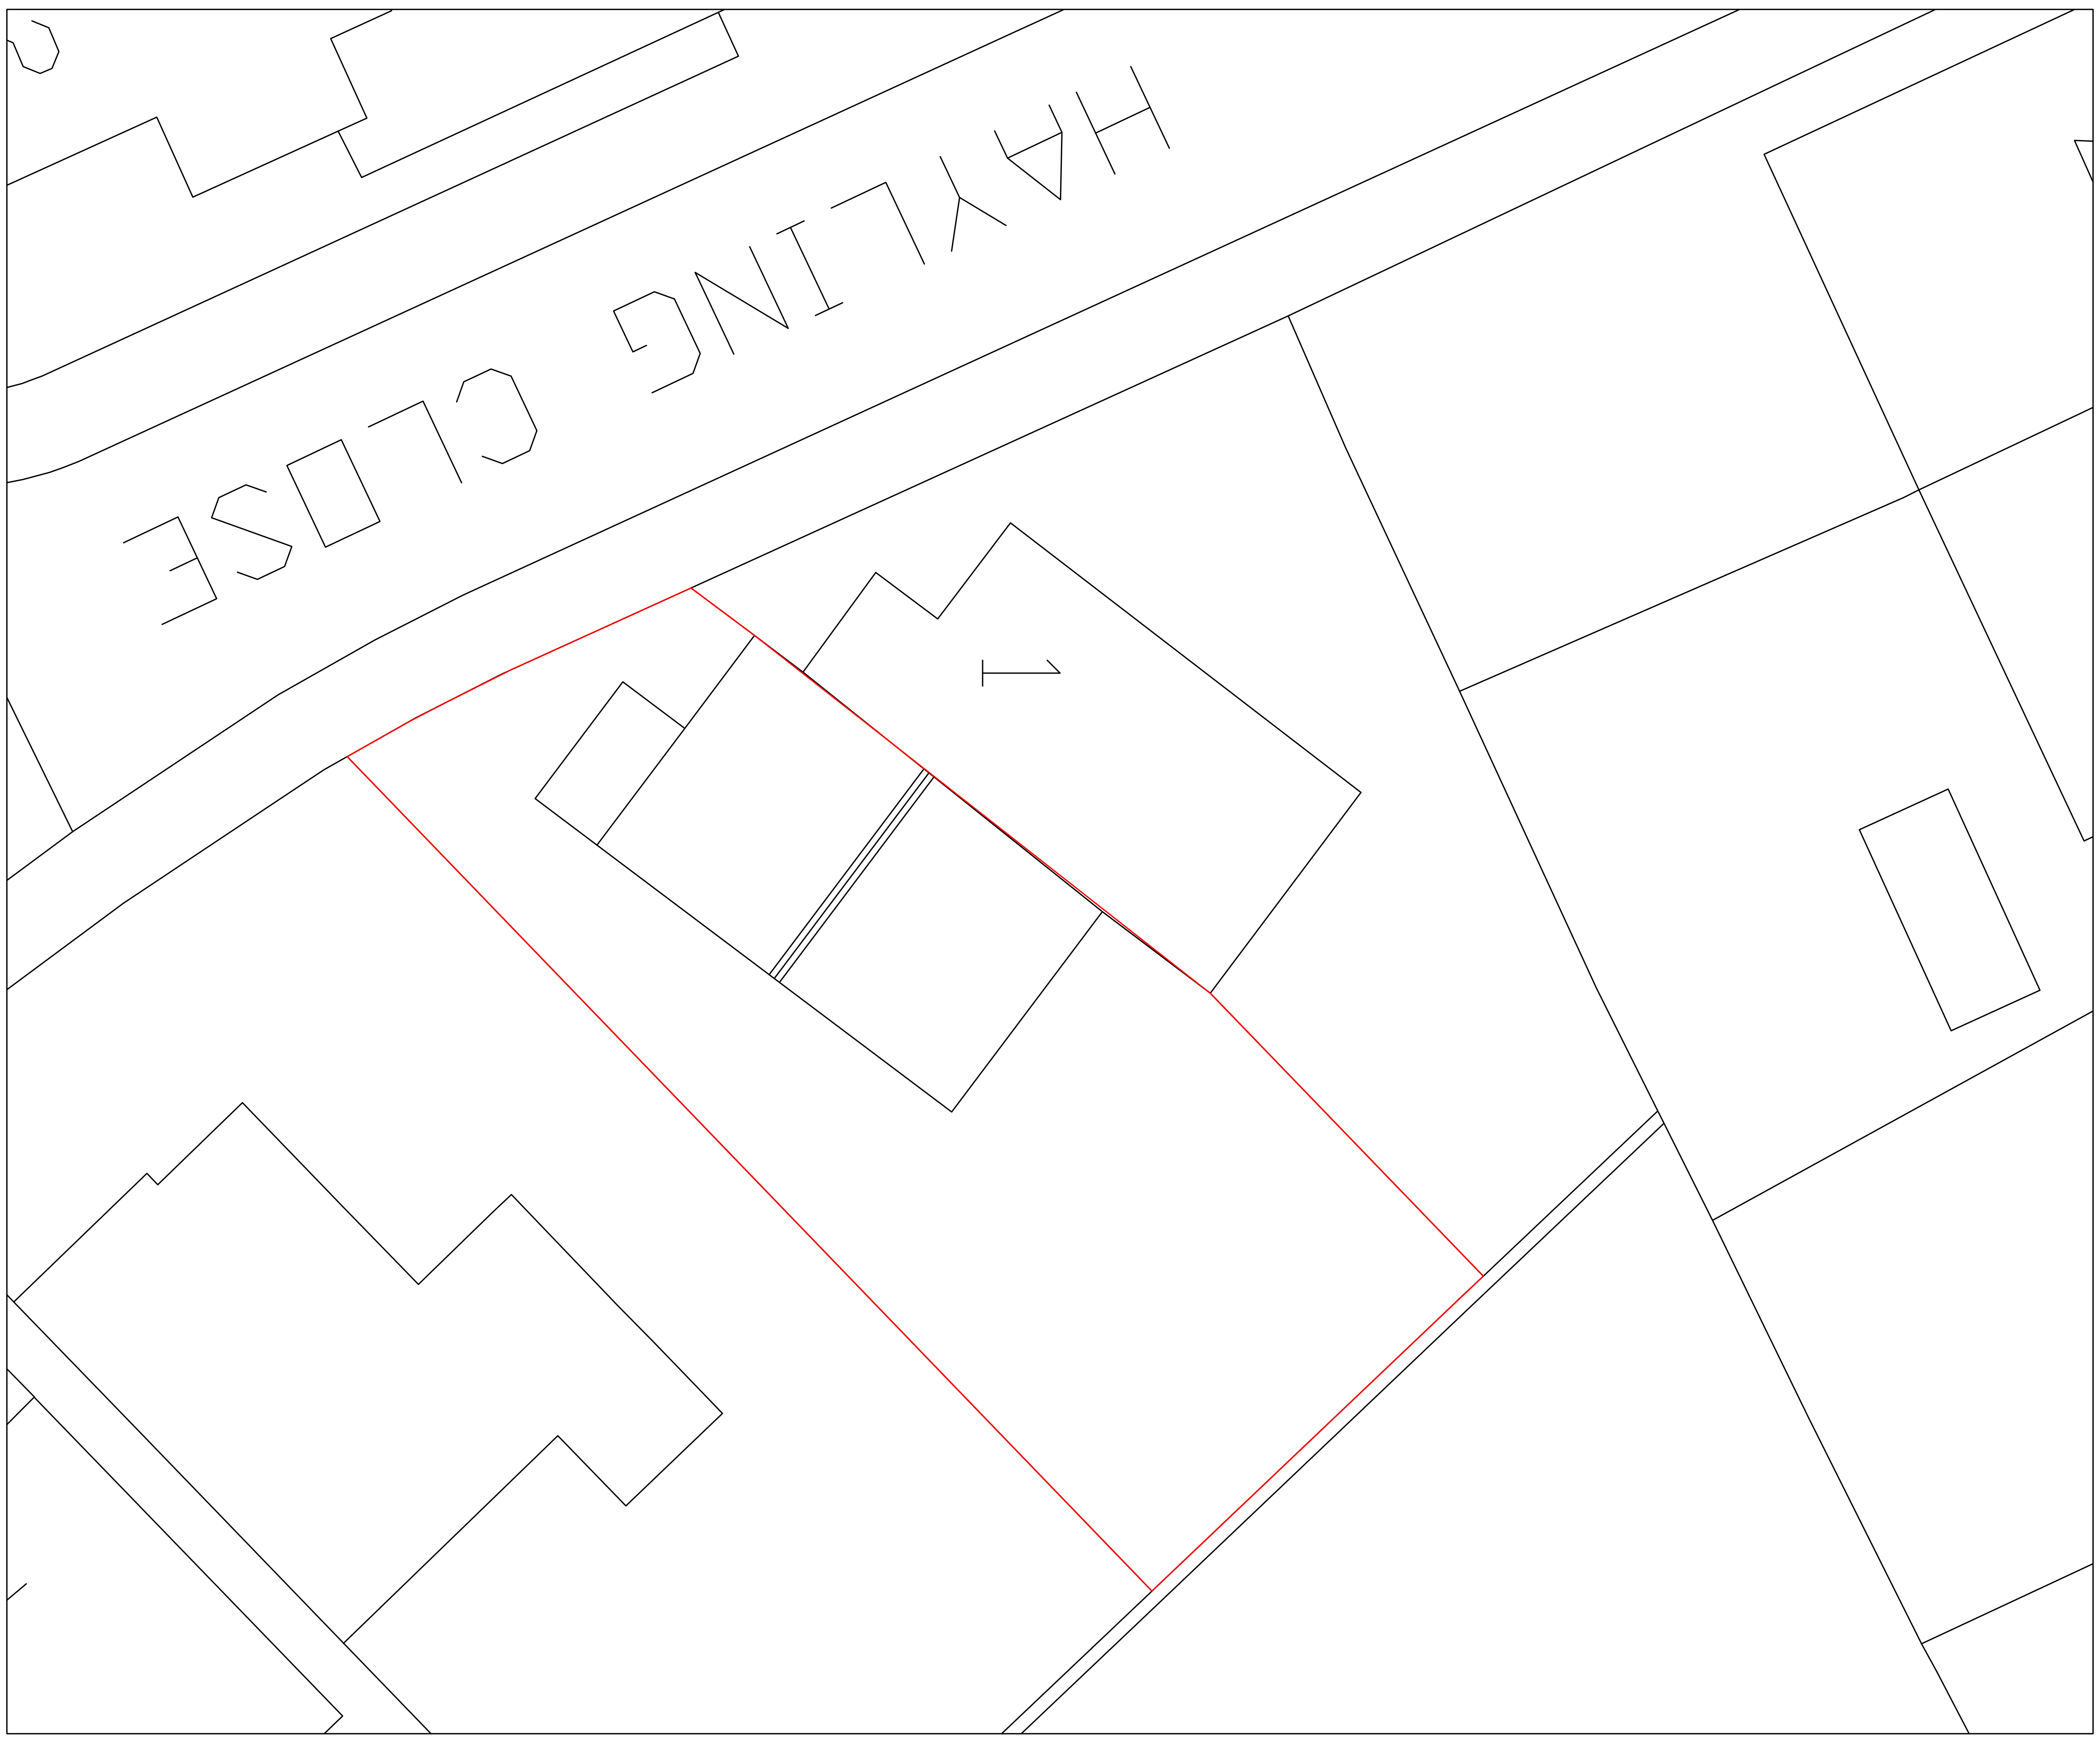

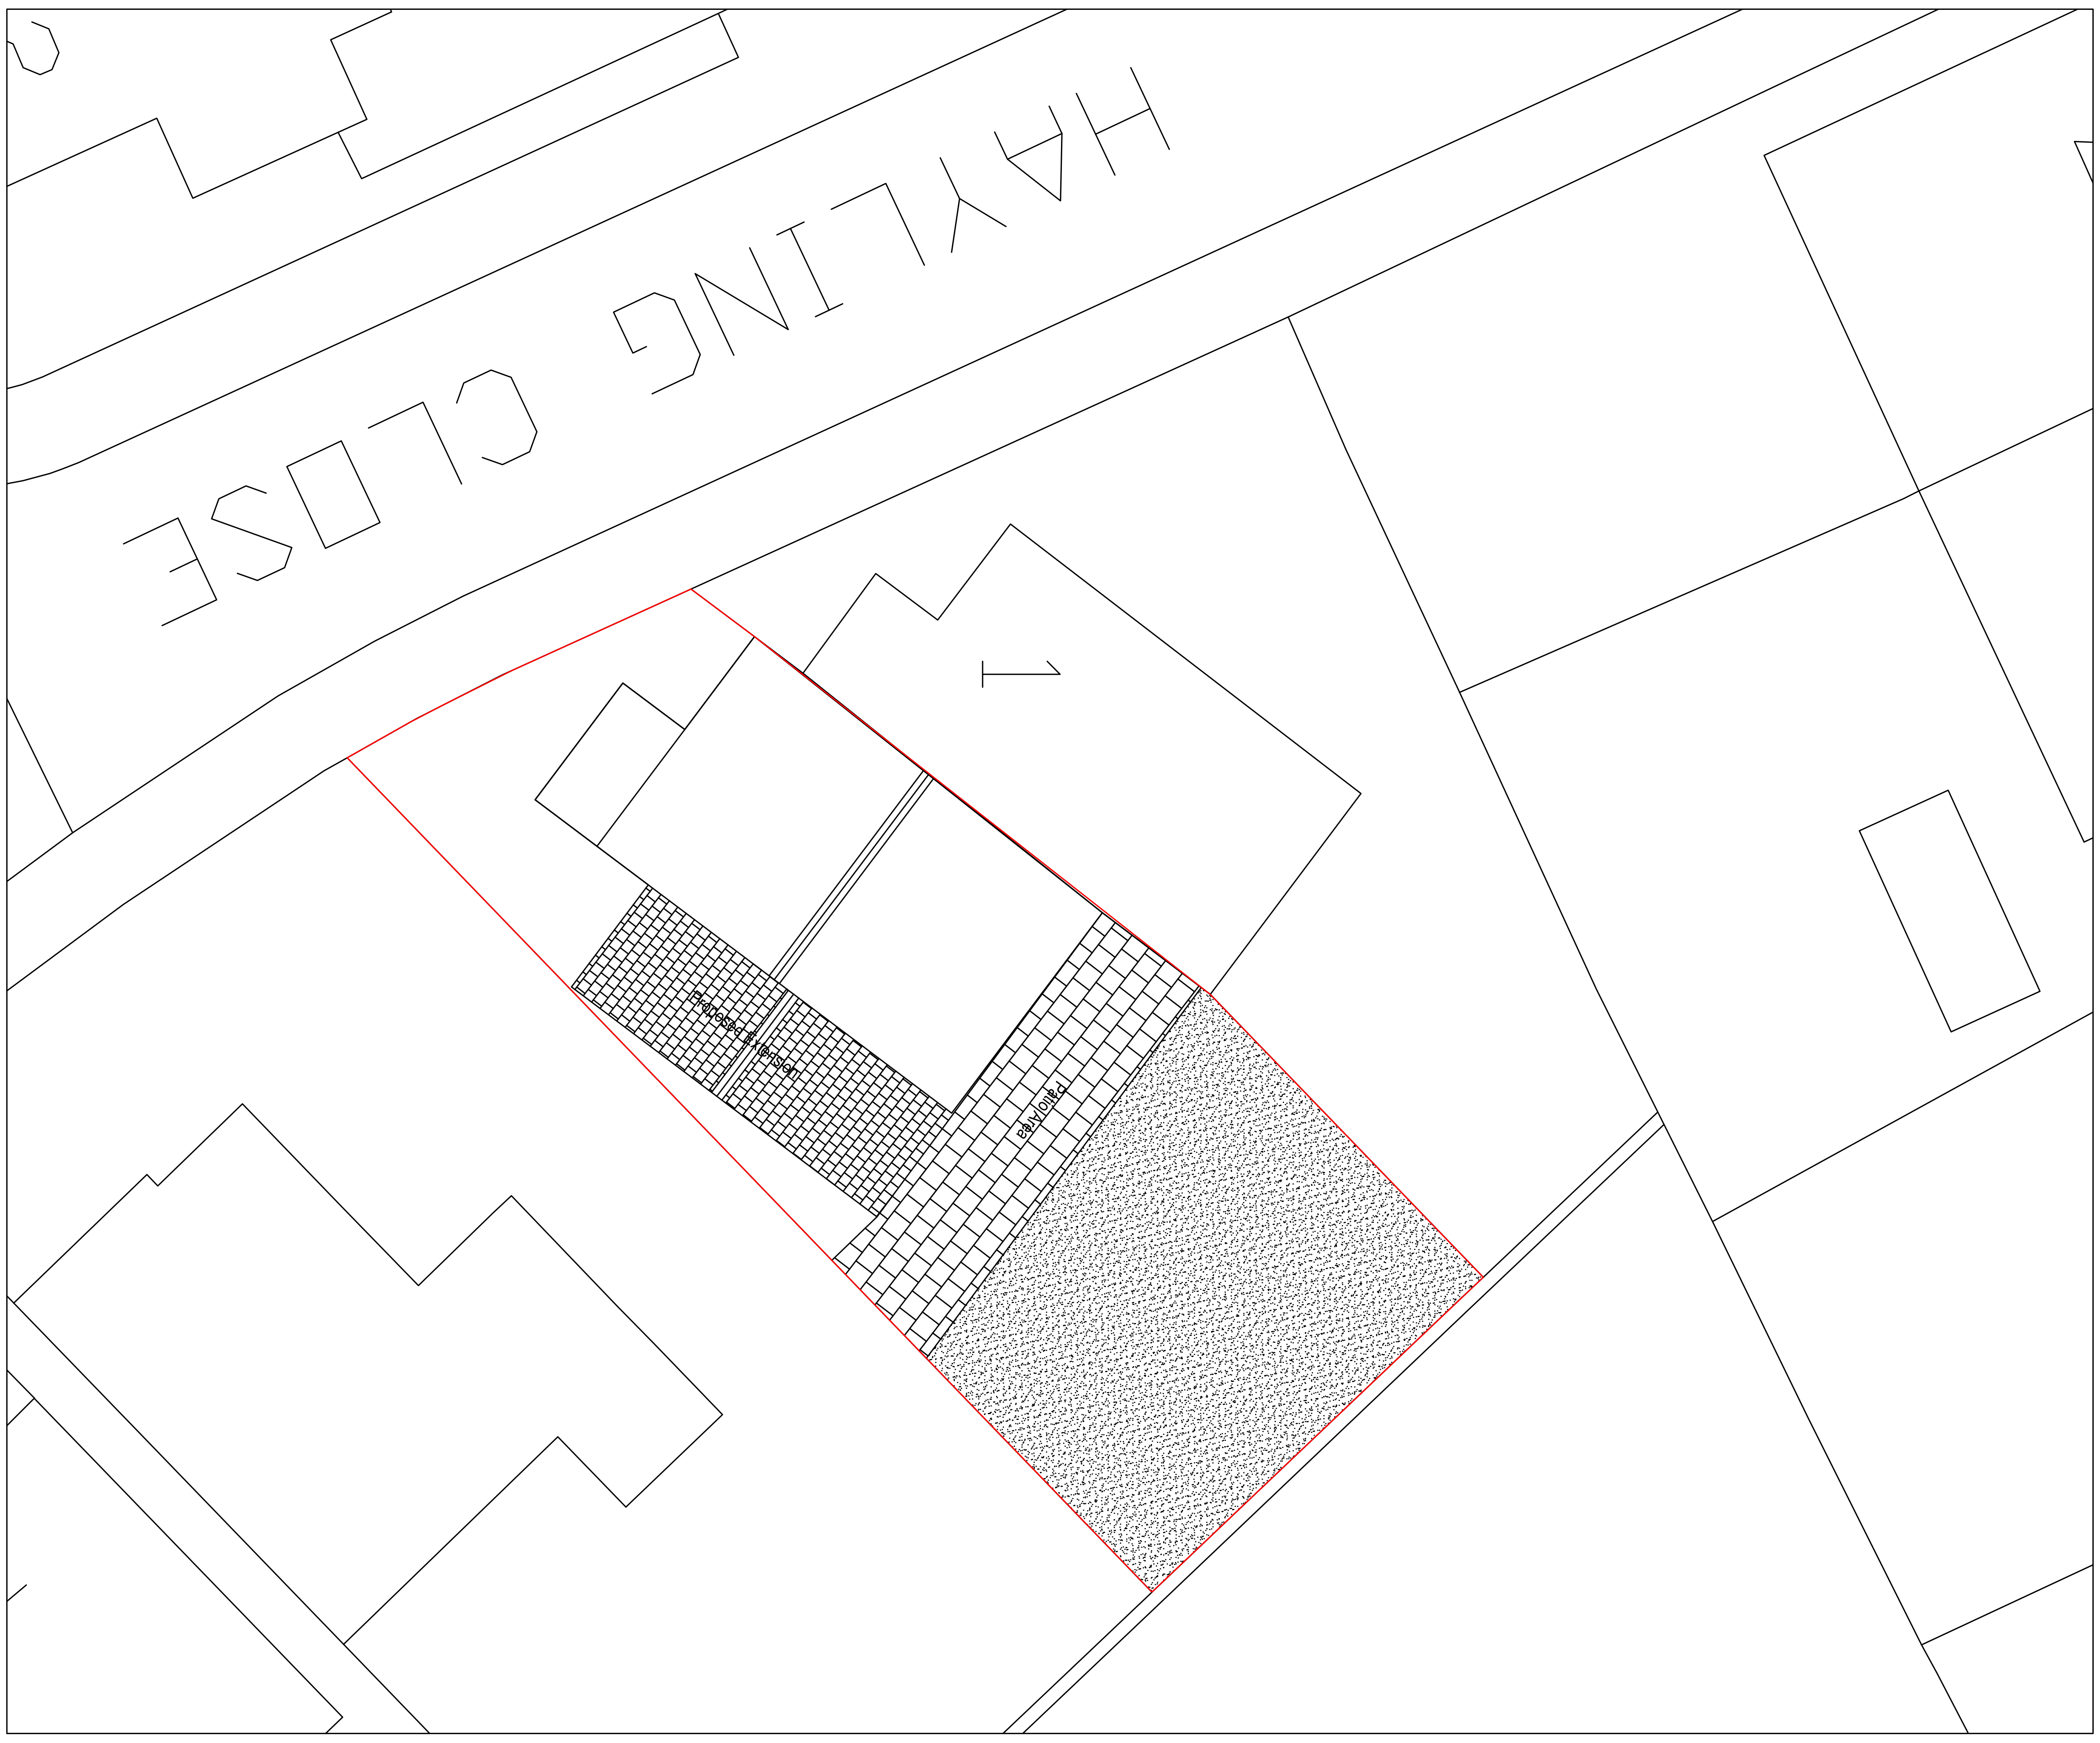

Project No.
22.110

Drawing No.
P.100.03

Revision
-

Drawing Title:
Exirting & Proposed Site Plan

Project:
3 Hayling Close
Bury
Lancashire BL8 1GS

Date.
March 2022

Scale@A1.
1:100

Drawn by.

CLIENT:
Ms. A. CLAYTON

PURPOSE:
PLANNING

Revision:

Date:

Initials:

NOTE: THIS DRAWING IS COPYRIGHT, NO UNAUTHORISED COPYING OF DRAWING WITHOUT DESIGNER'S PERMISSION. DO NOT SCALE FROM THIS DRAWING USE ONLY FIGURED DIMENSIONS. ALL ERRORS AND OMISSIONS TO BE REPORTED TO THE DESIGNER. ALL INFORMATION TO BE CHECKED ON SITE PRIOR TO WORKS COMMENCING AND READ INCONJUNCTION WITH ALL RELEVANT CONSULTANTS, SPECIALISTS DRAWINGS / DOCUMENTS AND CARRIED OUT IN STRICT ACCORDANCE WITH THE CURRENT HEALTH AND SAFETY REGULATIONS

CONSTRUCTION (DESIGN & MANAGEMENT) REGULTION 2015

Paul J Ormandy - MCIAT, MCSD DUTY ON THIS PROJECT IS THAT OF "DESIGNER" AS DEFINED UNDER REGULATION 2, AND HAVE AVOIDED FORESEEABLE RISKS TO THOSE INVOLVED IN THE CONSTRUCTION AND FUTURE USEOF THE BUILDINGSTRUCTURE AND IN SO DOING ELIMINATE HAZARDS (SO FAR AS REASONABLE PRACTICAL. TAKING INTO ACCOUNT OF DESIGN CONSIDERATIONS) AND REDUCED RISKS ASSOCIATED WITH THOSE HAZARDS. tHE DESIGNER HAS AVOIDED ADEQUATE INFORMATION ABOUT RISKS ASSOCIATED WITH THE DESIGN AND CO-ORDINATED THE WORK WITH OTHERS IN ORDER TO IMPROVE THE WAY IN WHICH RISKS ARE MANAGED AND CONTROLLED. THE ASSOCIATED RISKS ARE RESTRICTED TO THE SITE OR PROJECT AND SUCH ARE NOT CONSIDERED AS A COMPLETE AND FIANL LIST OF ALL HAZARDS TAHT MAY EXISTING.

CIAT
REGISTERED PRACTICE

PAUL J ORMANDY
MCIAT - MCSD
CHARTERED ARCHITECTURAL TECHNOLOGIST
CHARTERED INTERIOR DESIGNER
T: +44 (0) 7815 301 879
E: paulormandy.odg@outlook.com