
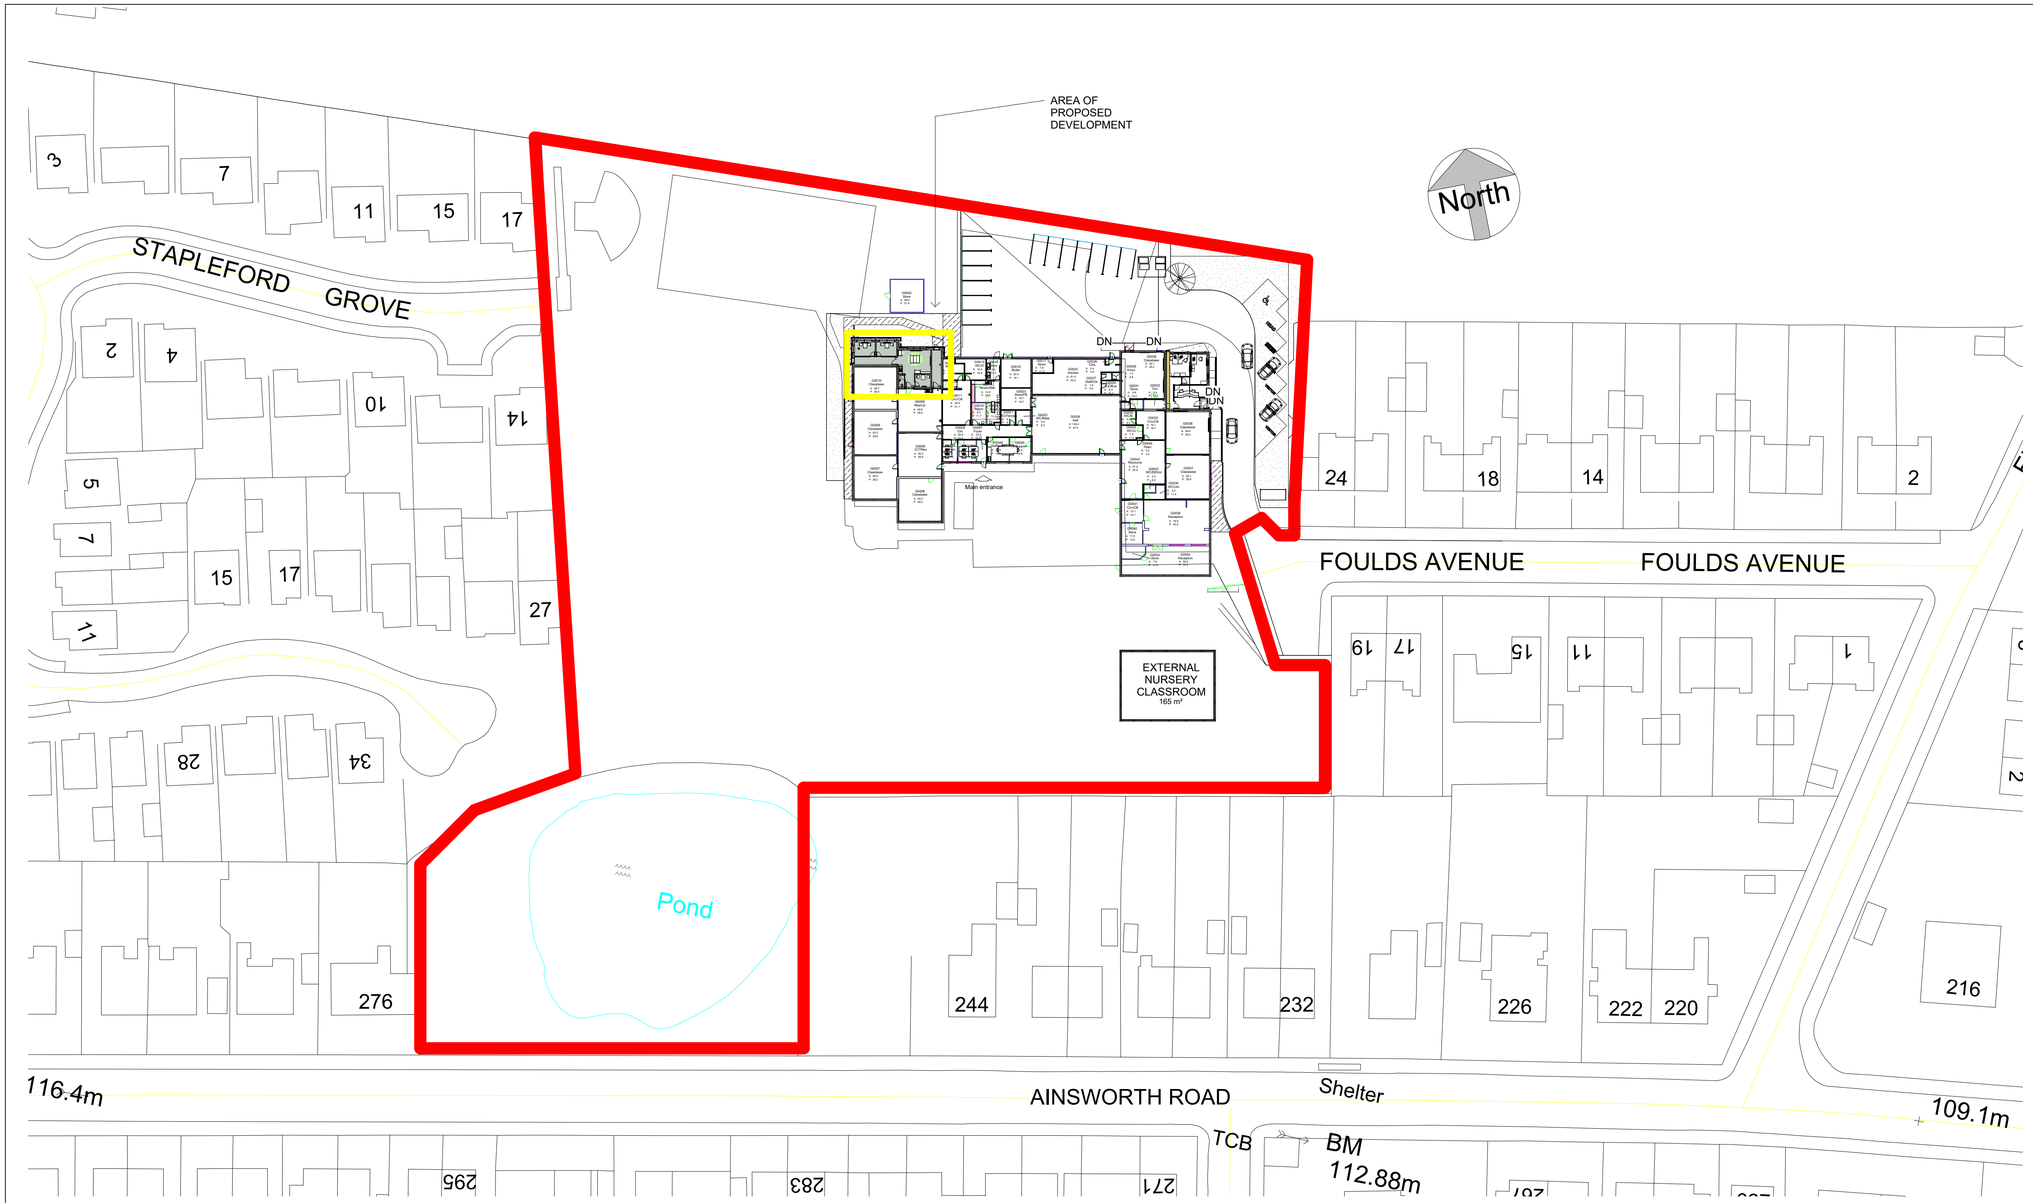


1 PROPOSED SITE PLAN

1 : 500

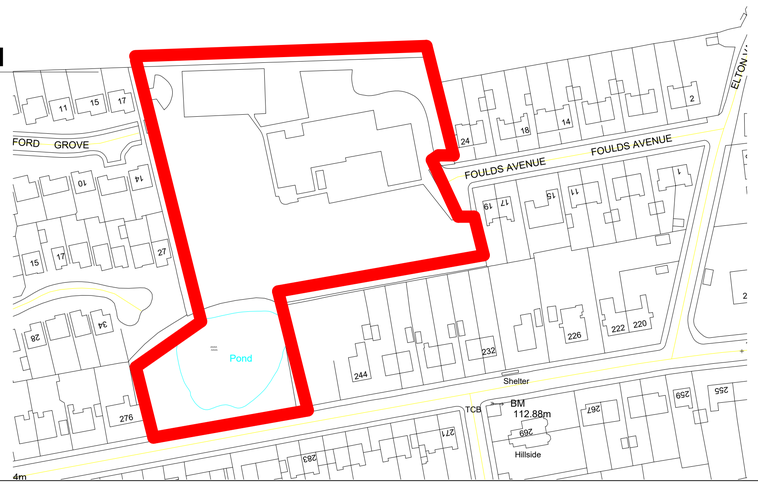

2 LOCATION PLAN

1 : 1250

KEY

RED LINE INDICATING SITE BOUNDARY

This design/document has been prepared by Bury MBC Architectural Services. It should not, without prior permission, be used for any use other than the use originally intended.

Department of Operations
Architectural Services

Bury COUNCIL

Second Floor,
3 Knowsley Place,
Duke Street,
Bury, Lancs
BL9 0EJ

Tel: 0161 253 5390
Fax: 0161 253 6193
Web: www.bury.gov.uk

Bury | Prestwich | Radcliffe | Ramsbottom | Tottington | Whitefield

Rev	Description	Date
A	BOUNDARY COLOUR CHANGE	24.01.2023

CODE	SUITABILITY DESCRIPTION
STATUS	PURPOSE OF ISSUE

PLANNING

PROJECT

CHANTLERS PRIMARY SCHOOL BURY AVE - EXETENSION - PHASE 2 - SPECIAL EDUCATIONAL NEEDS UNIT EXTENSION

TITLE

SITE AND LOCATION PLAN

CLIENT

CHILDREN SERVICES

DRAWN BY	CHECKED BY	DATE
NK	KB	31/10/22

SCALE (@ A1)	PROJECT NUMBER
As indicated	22305

DRAWING NUMBER	REV
A100	A