GROUND FLOOR PLAN
Existing

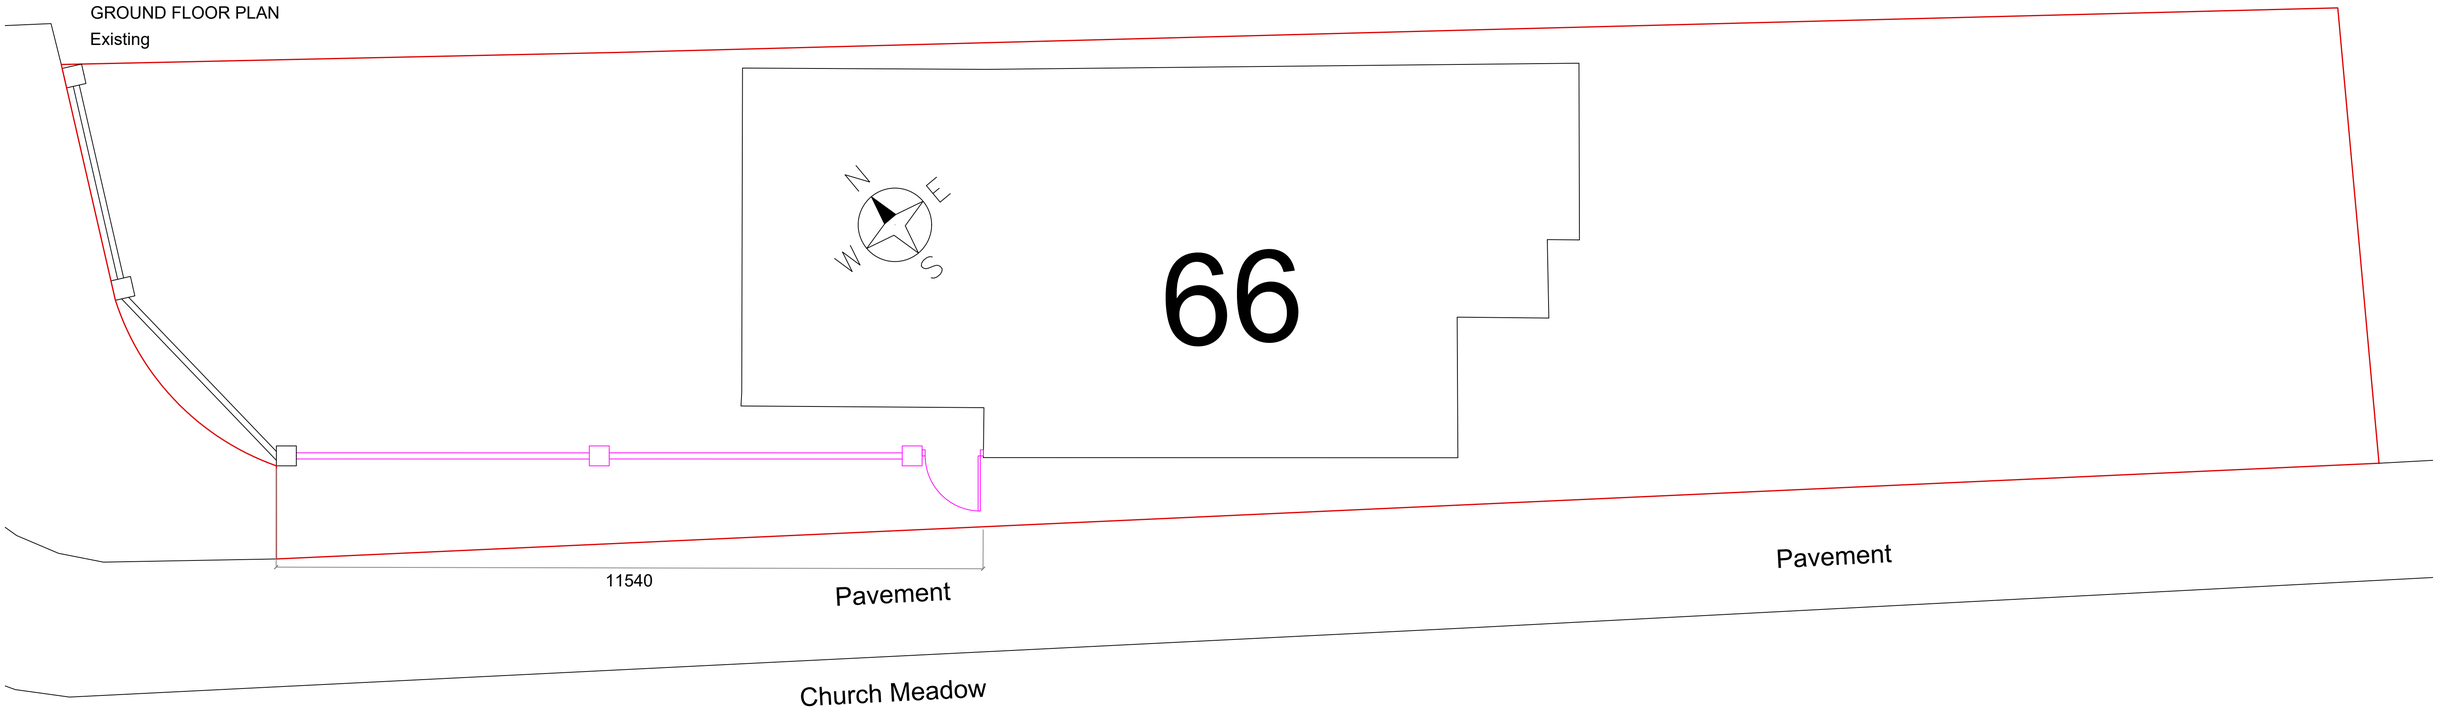

GROUND FLOOR PLAN
Proposed

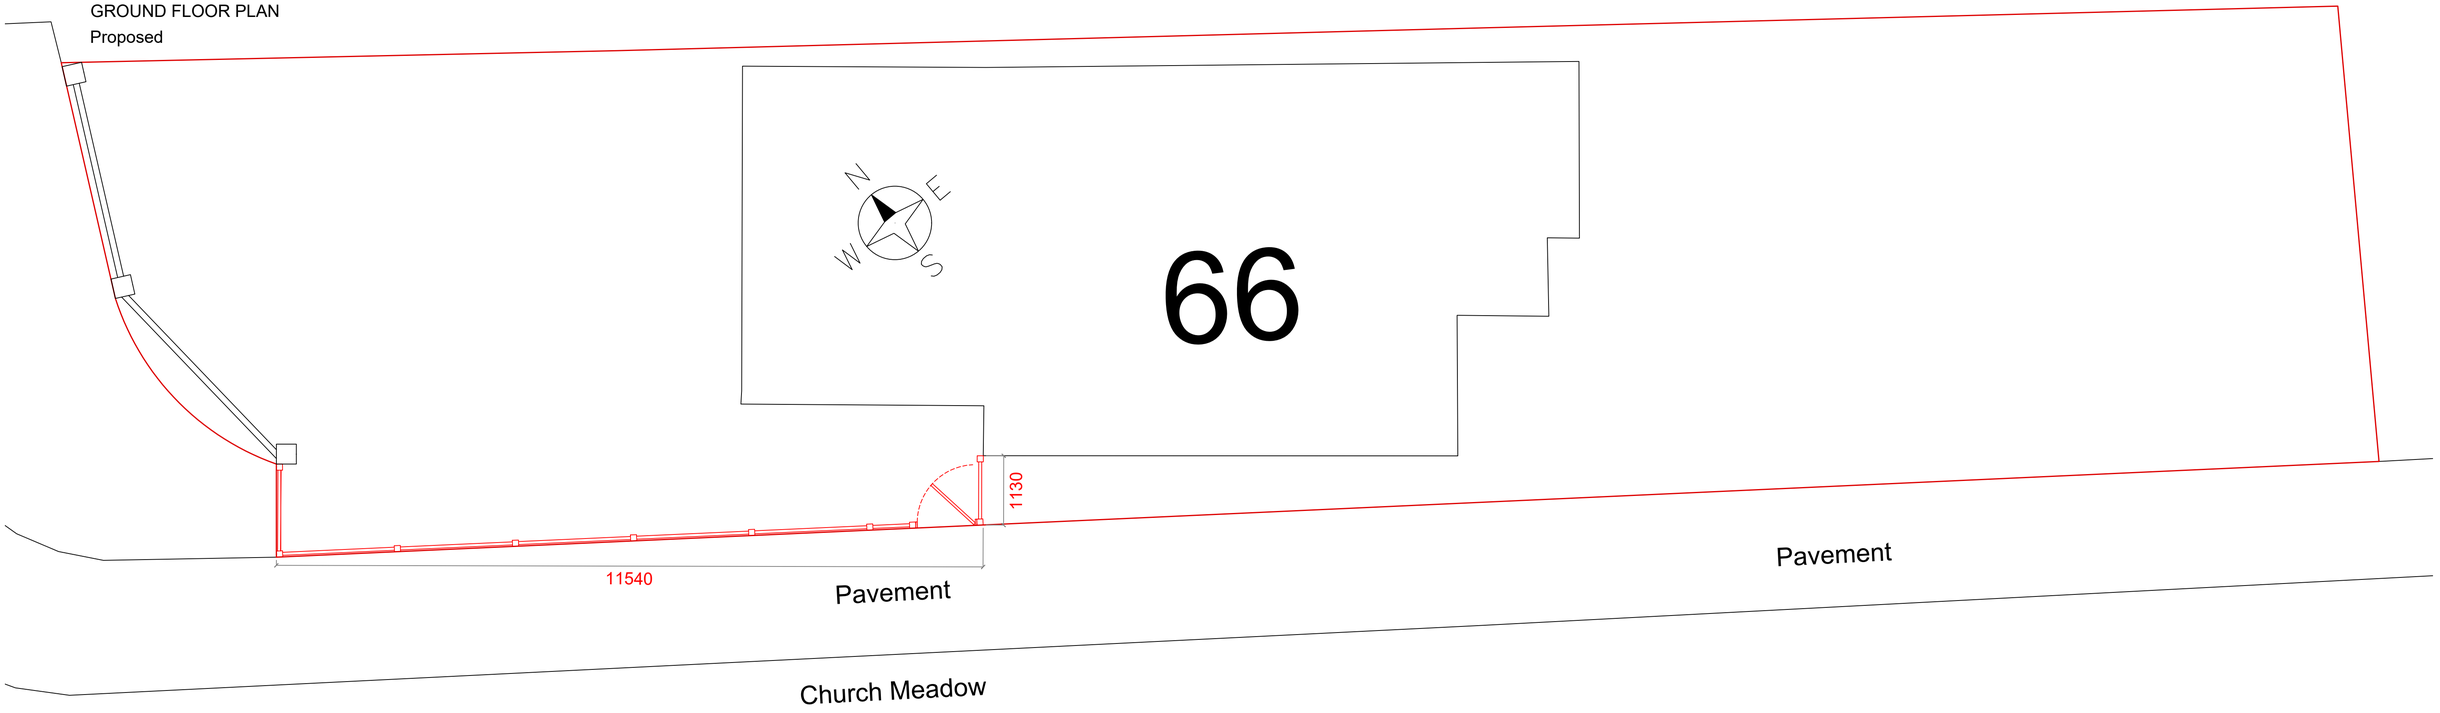

To be replaced Proposal

Scale 1:50
0 1 2 3 4 5
Metres

Applicant: Mark Pickford
Address: 66, Church Meadow, Bury BL9 8JF

Project: Garden Wall Replacement
Scale: 1:50 @ A1
Date:

Revision date: 25/03/2026
Revision: F01
Plan No: PLA004
Title: Ground Floor Plan
Existing & Proposed