
THIS DRAWING, TOGETHER WITH THE DESIGN IT ILLUSTRATED, IS COPYRIGHT, AND MAY NOT BE REPRODUCED IN ANY FORM, WITHOUT THE WRITTEN CONSENT OF ZARA MOON ARCHITECTS.

DO NOT SCALE OFF THIS DRAWING EXCEPT FOR DETERMINATION OF BASIC LAYOUT - ONLY FIGURED DIMENSIONS TO BE USED; ALL DIMENSIONS TO BE CHECKED ON SITE.

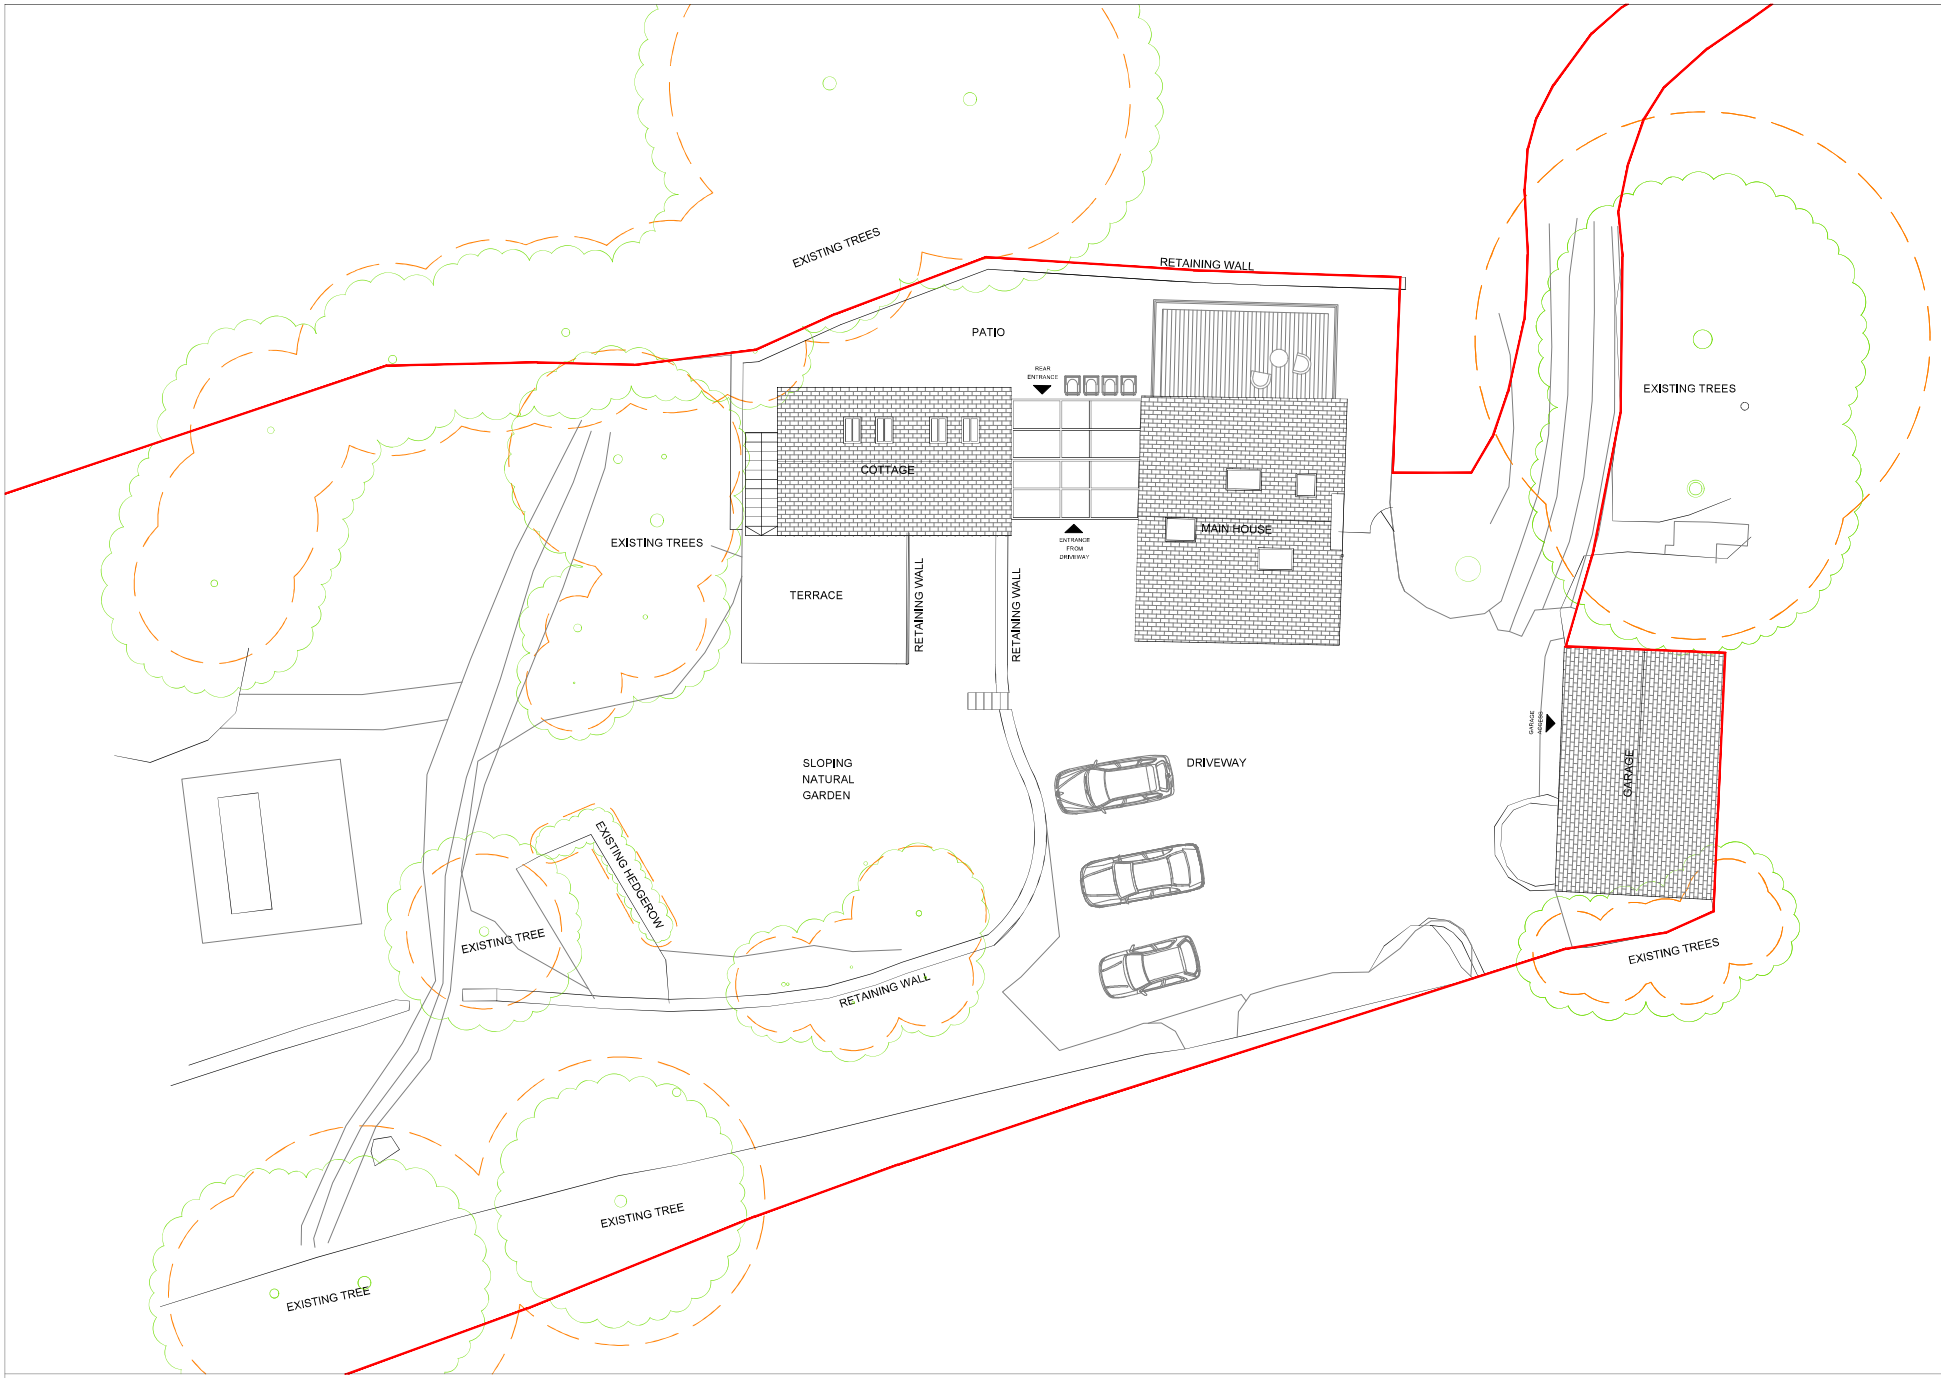

PROJECT NAME
TWO BROOKS LANE

DRAWING NAME
PROPOSED ROOF SITE PLAN

PROJECT No	STATUS	DATE
124,21	PLANNING APPLICATION	DEC 21

SIZE A1

SCALE 1:100

DWG No 08