

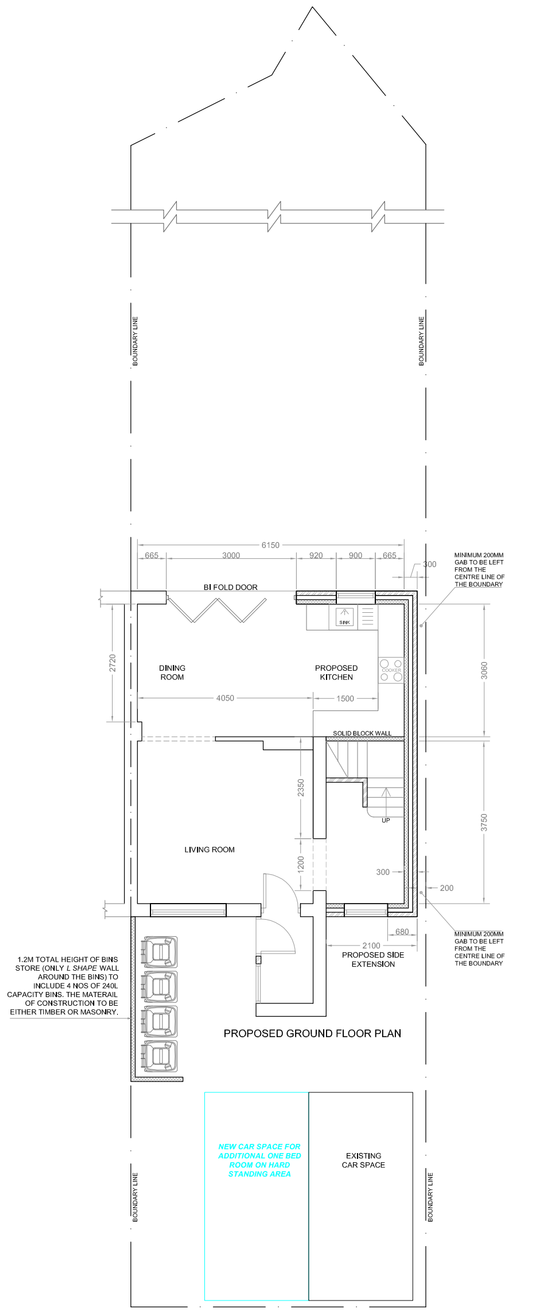


PROPOSED GROUND FLOOR PLAN


NOTES:
- ALL FIRST FLOOR INTERNAL WALLS ARE TIMBER WALLS UNLESS MENTIONED OTHERWISE.
- APPLY 12.5MM THICK PLYWOOD SHEETS TO ALL PROPOSED TIMBER WALLS THOSE CONNECTED TO THE EXTERNAL WALLS ,

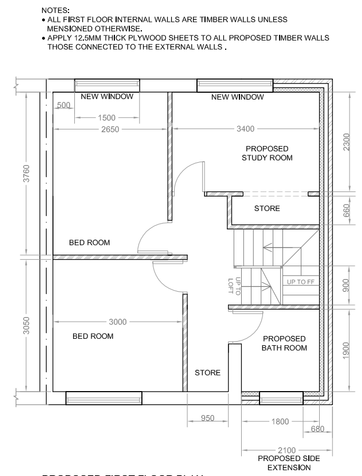


PROPOSED FIRST FLOOR PLAN

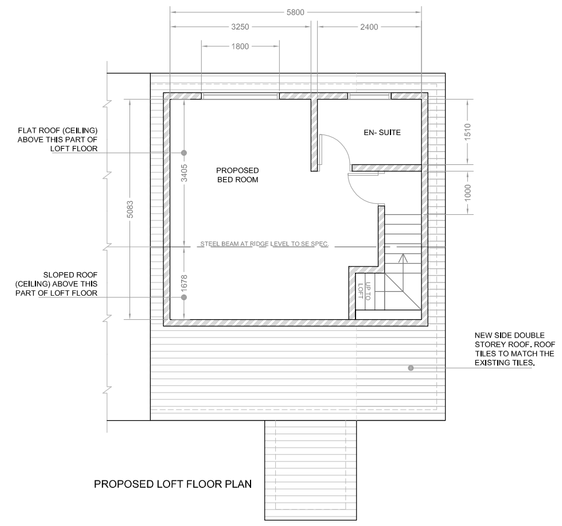


PROPOSED LOFT FLOOR PLAN

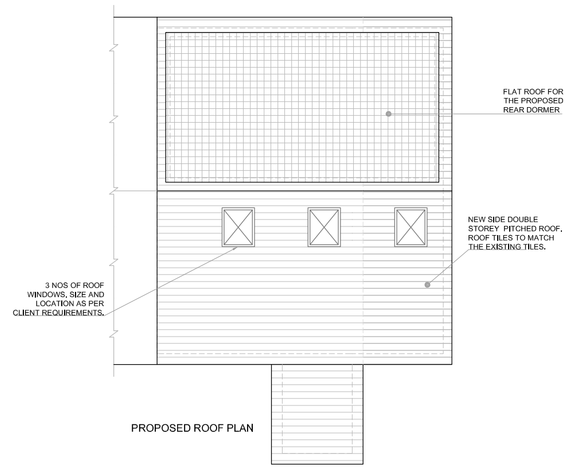


PROPOSED ROOF PLAN

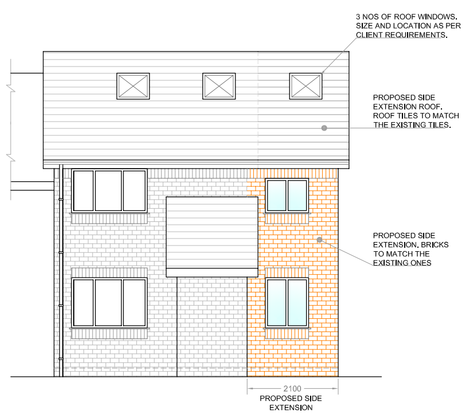


PROPOSED FRONT ELEVATION

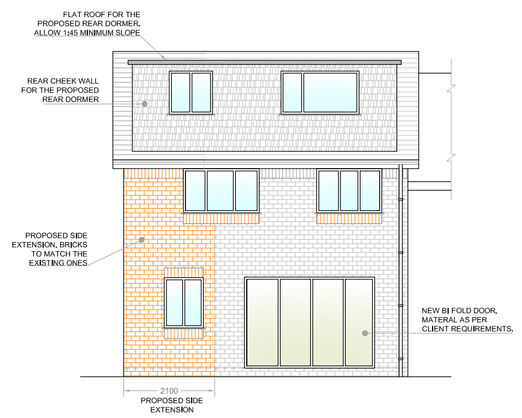

PROPOSED REAR ELEVATION

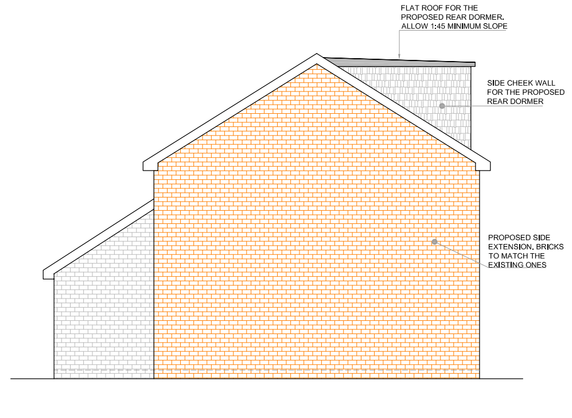

PROPOSED SIDE ELEVATION (EAST VIEW)

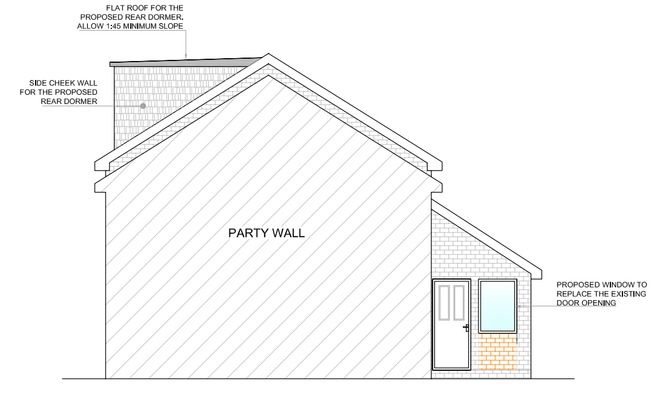

PROPOSED SIDE ELEVATION (WEST VIEW)

Date	Rev.		Initials	

- THIS DRAWING IS SUBJECT TO COPYRIGHT AND IS NOT TO BE REPRODUCED IN PART OR WHOLE WITHOUT APPROVAL.
- ALL DIMENSIONS TO BE CHECKED ON SITE BY CONTRACTOR AND DISCREPANCIES CLARIFIED WITH THE CLIENT PRIOR TO WORK COMMENCEMENT.
- THESE DRAWINGS ARE PREPARED FOR PLANNING PURPOSES ONLY.

Project: 22 FITZGERALD CLOSE, PRESTWICH, MANCHESTER, M25 9TB

Client: MR SAMI FERGE & MRS TARA HASAN

Title: PROPOSED FLOOR PLANS AND ELEVATIONS

Date: FEBRUARY 2022

Scale: 1:100 @ A1 SHEET

Drawing Number: HS2201/02

REV.