

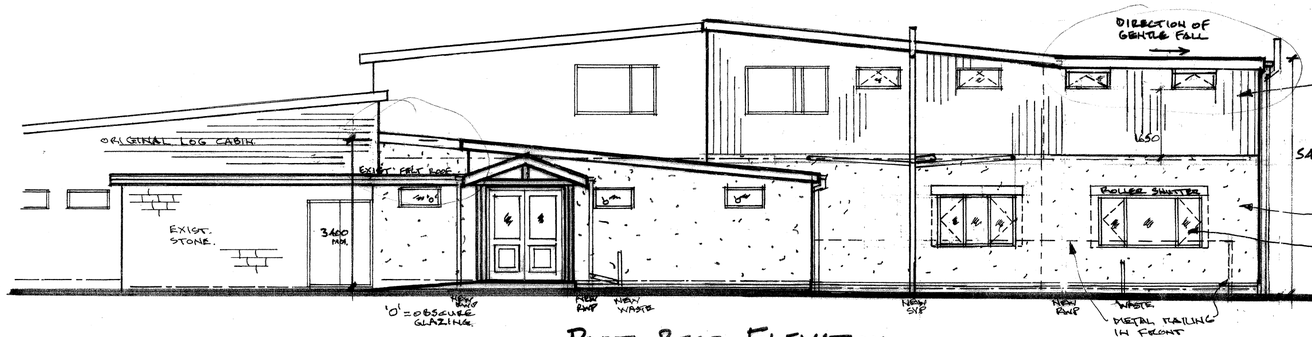



PART REAR ELEVATION

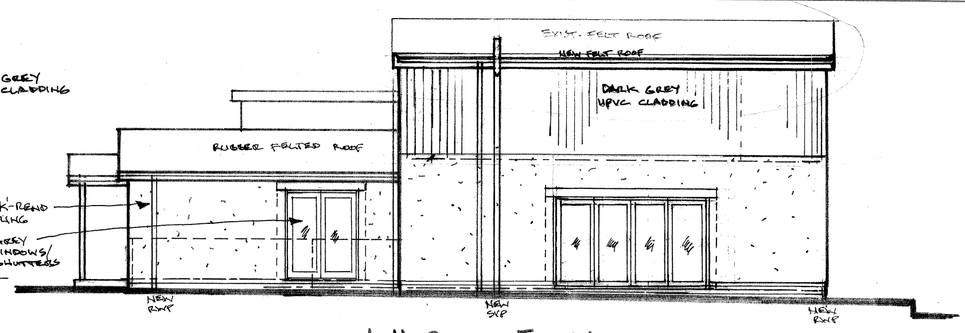

L.H. SIDE ELEVATION.

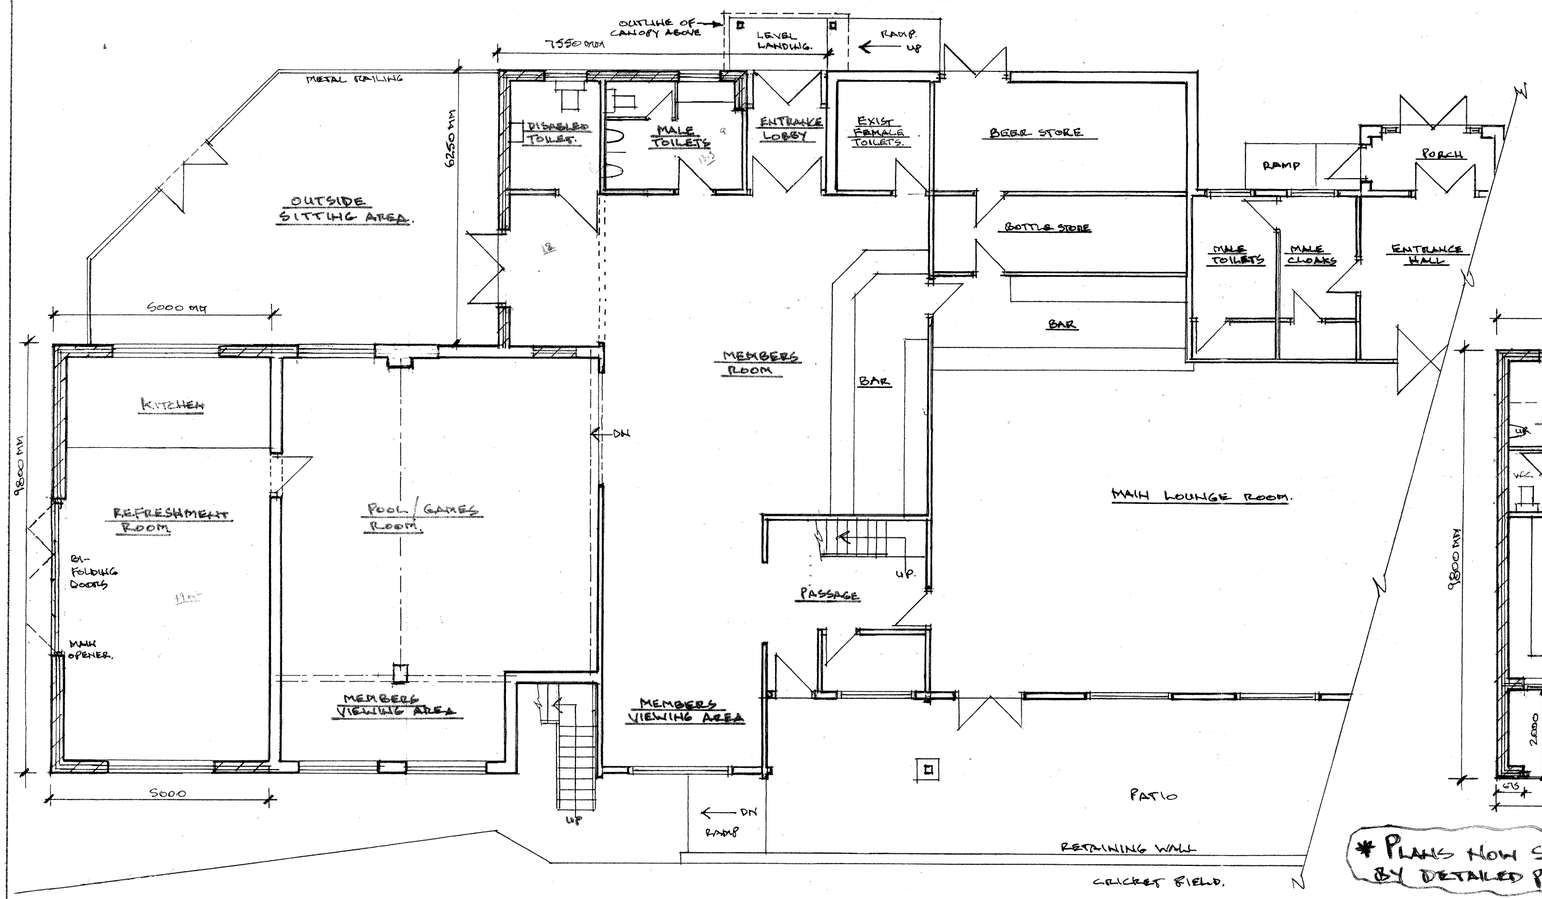


GROUND FLOOR PLAN

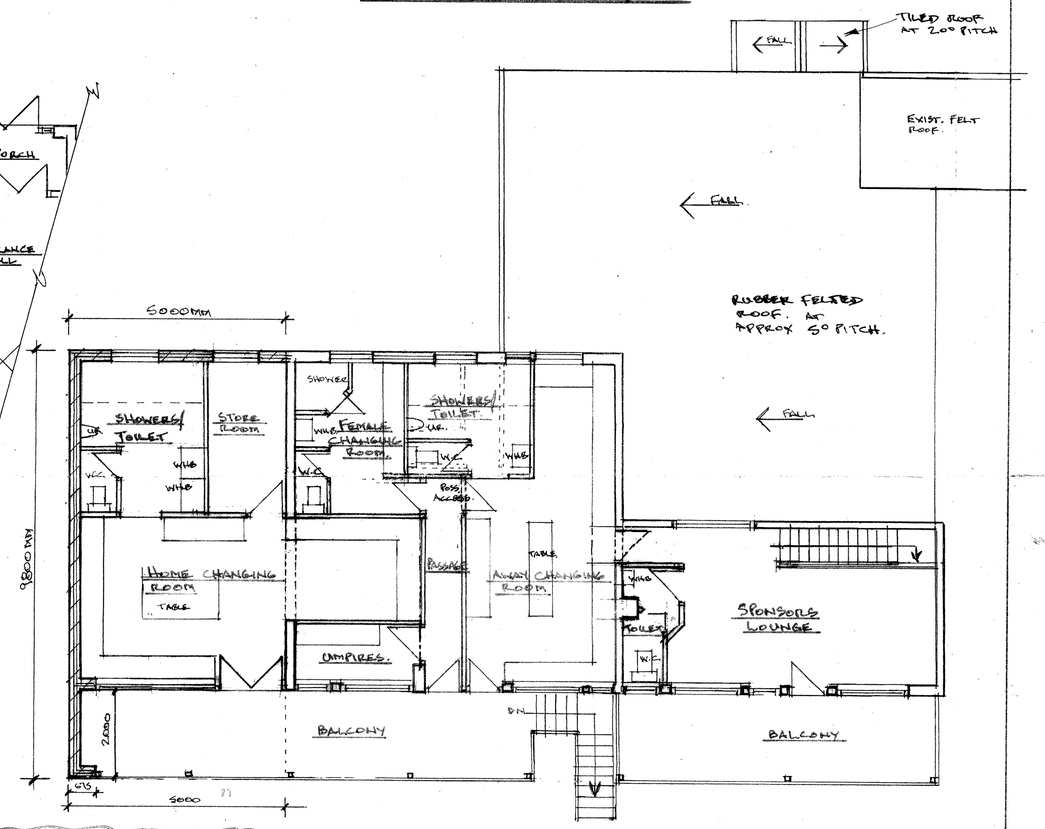

* PLANS NOW SUPERCEDED BY DETAILED PLANS ON DWG. A.

FIRST FLOOR PLAN.

REV. A - ROOF SLOPE OF TWO STOREY SIDE EXTENSION AMENDED, DUE TO PROBLEMS WITH DRAINAGE CONNECTION & CONSTRUCTION OF EXIST. BUILDING; ALSO SLIGHT ROOF CHANGE ADJACENT TO NEW REAR PORCH. *SEE ROB THORPE FOR (BUILD CONTROL) FOR REASONING/CONFIRMATION. 19.10.22. N.B.

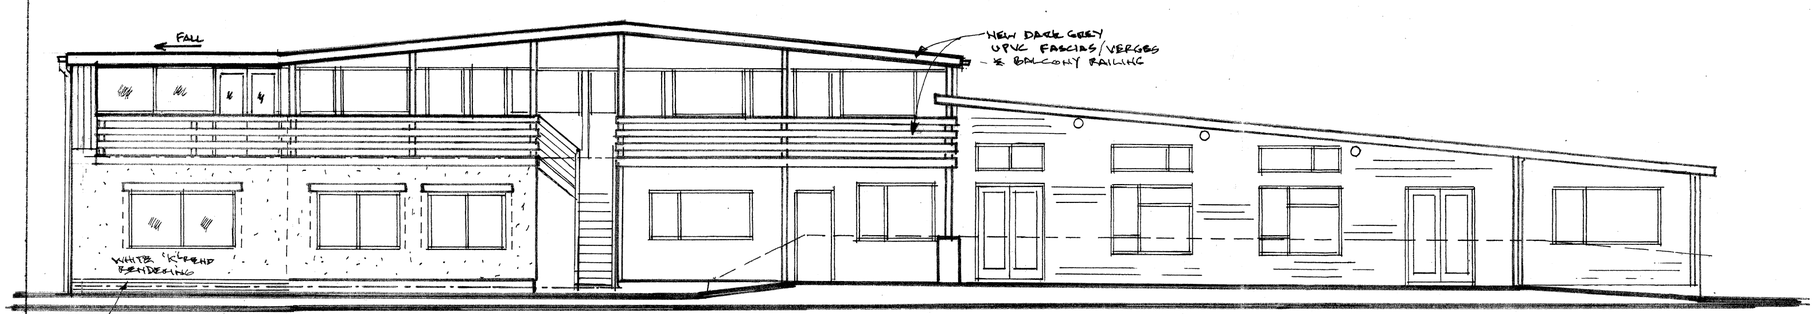

FRONT ELEVATION

© copyright.

Architectural & Building Services

NEIL BUTTERWORTH

Tel:
Mobile: 07785 275483

89 Higher Ainsworth Road, Radcliffe, Manchester, M26 4JJ.

Job Title: PROPOSED TWO STOREY SIDE EXTENSION & EXTERNAL /INTERNAL ALTERATIONS, AT GREENMOUNT CRICKET CLUB, BRANDLESHOLME RD., GREENMOUNT, BURY.

Drawing Title: PLANS & ELEVATIONS (PROPOSED)

Scale	Date	Drawn by	Drawing No.
1:100	OCT. 20	N.B.	2 'A'