

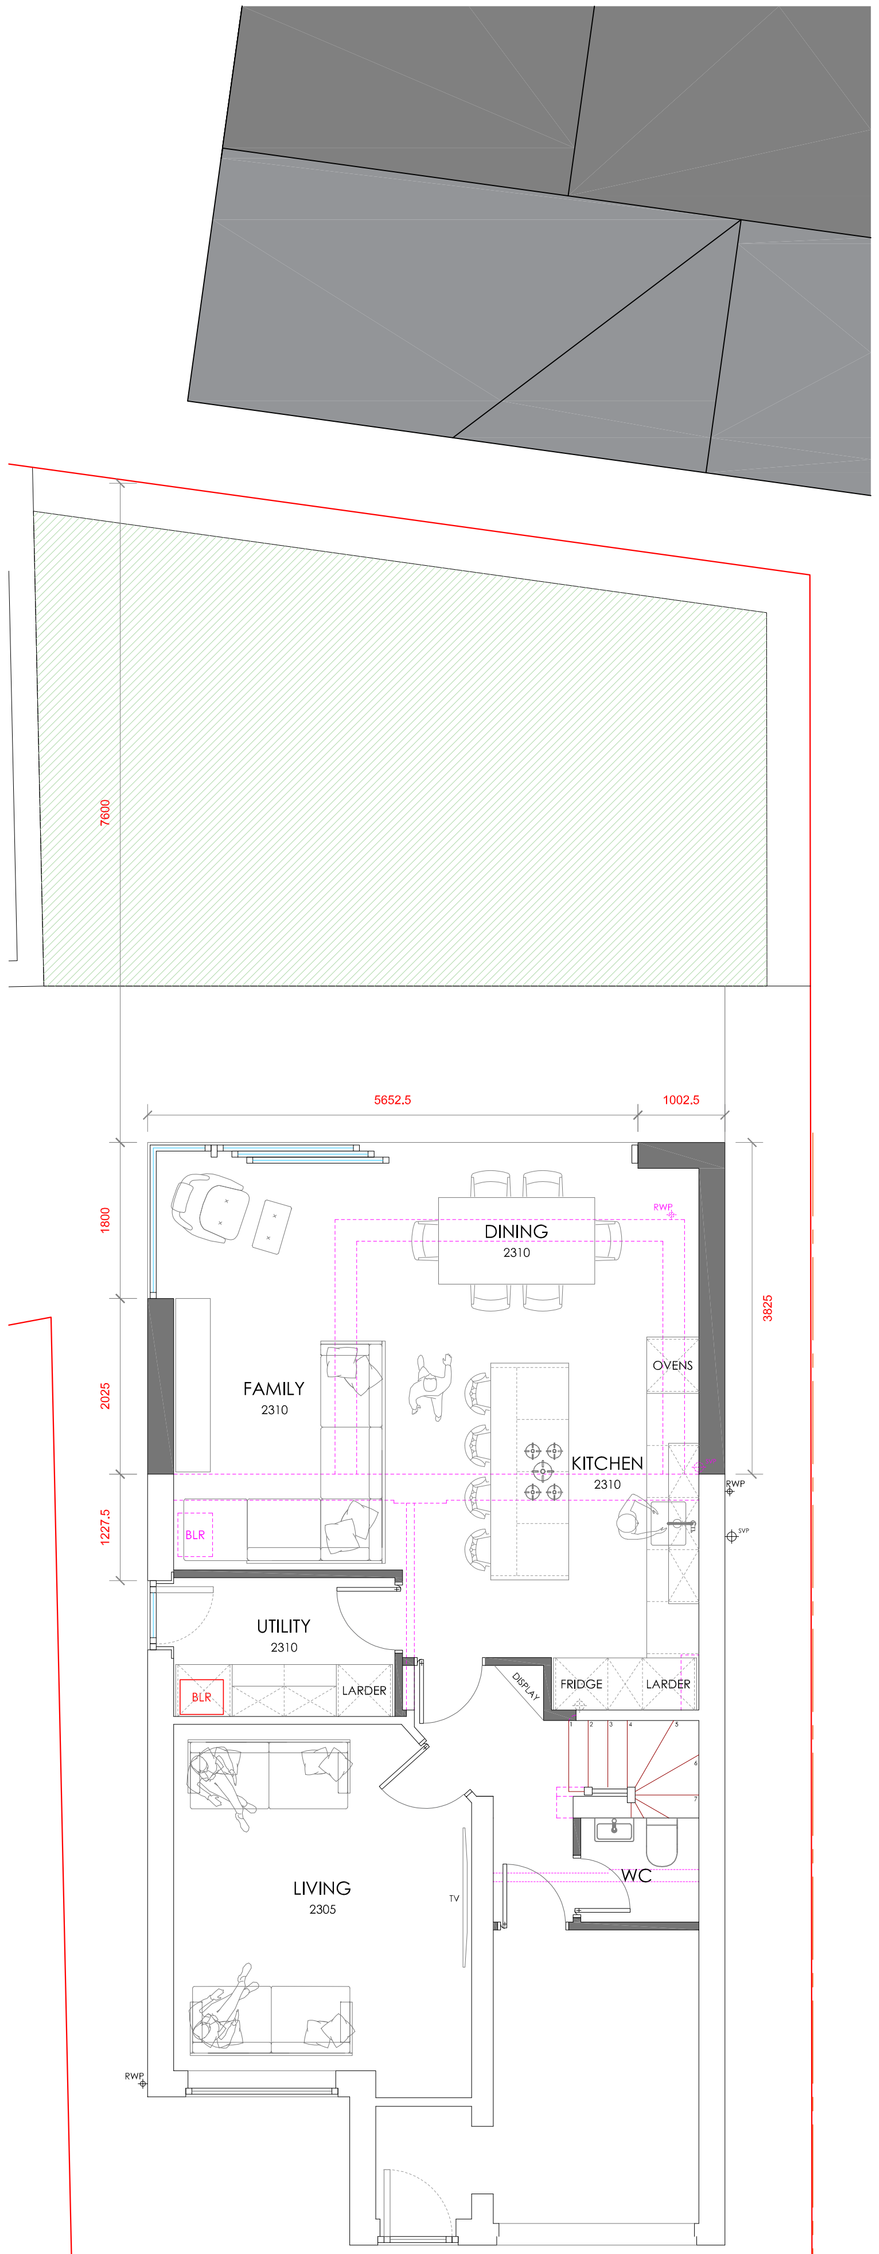


GROUND FLOOR

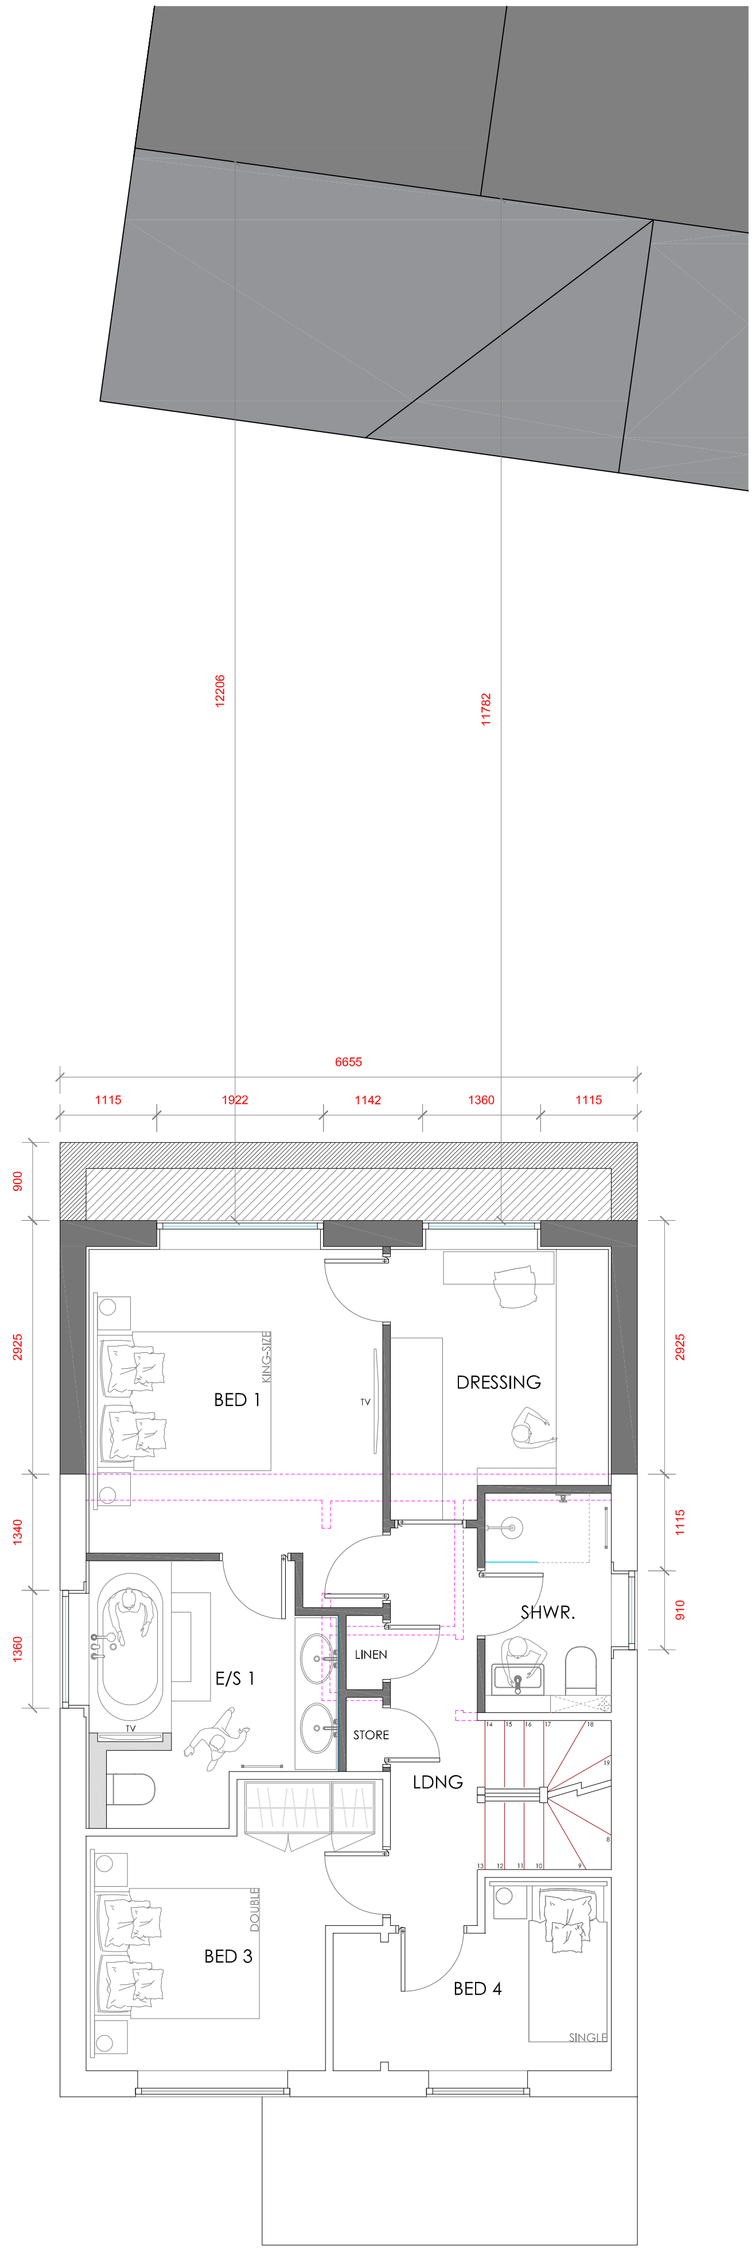

FIRST FLOOR

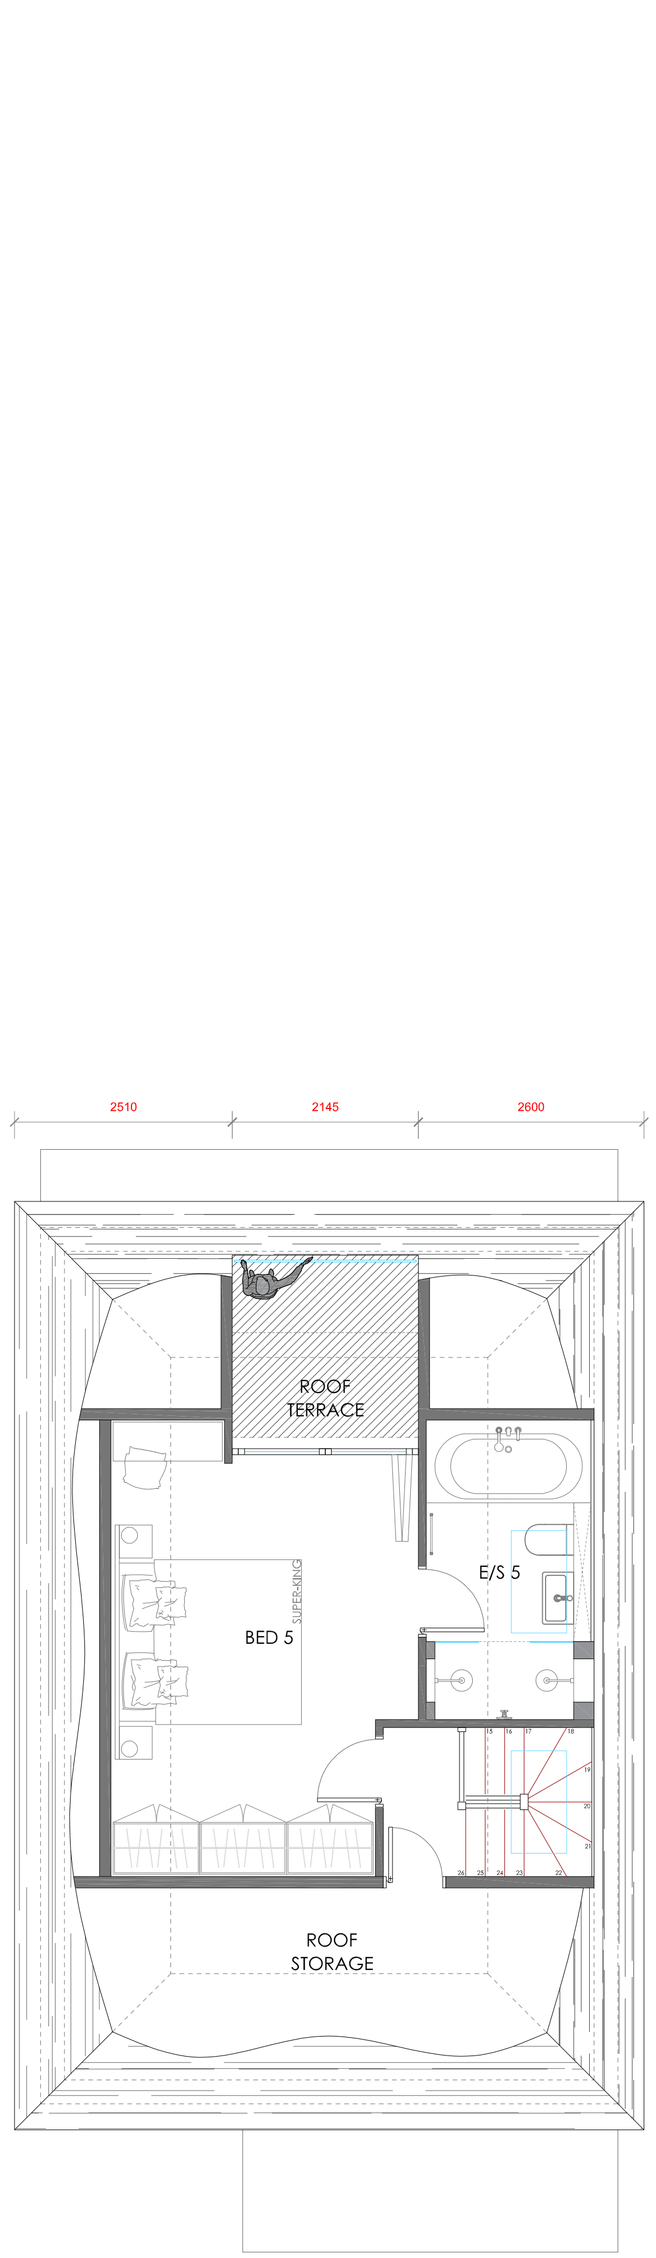

SECOND FLOOR



ROOF PLAN

PROJECT REF
23053

DRAWING REF
201

SCALE
1:50 @ A1

DATE
DEC '23

BLUECHIP ARCHITECTURE

CLIENT
MR & MRS GRANT
17 BILLBERRY CLOSE
WHITEFIELD
MANCHESTER
M45 8BL

PROJECT
SINGLE STOREY REAR EXTENSION
TWO STOREY REAR EXTENSION
ROOF EXTENSION & CONVERSION
INTERNAL REMODELLING

DRAWING TITLE
PROPOSED FLOOR PLANS

PLANNING

-	ISSUED FOR PLANNING APPROVAL	**05.06.24**

BLUECHIP ARCHITECTURE

07999 294 675
DESIGN@BLUECHIP-ARCHITECTURE.CO.UK
WWW.BLUECHIP-ARCHITECTURE.CO.UK

18 BOTANY ROAD | WORSLEY | MANCHESTER | M30 8JS

COPYRIGHT PROTECTED & ISSUED UNDER LICENCE TO THE CLIENT NAMED ABOVE. ALL INFORMATION CONTAINED WITHIN IS NON-TRANSFERABLE WITHOUT APPROVAL FROM BLUECHIP ARCHITURE (2018) LTD.